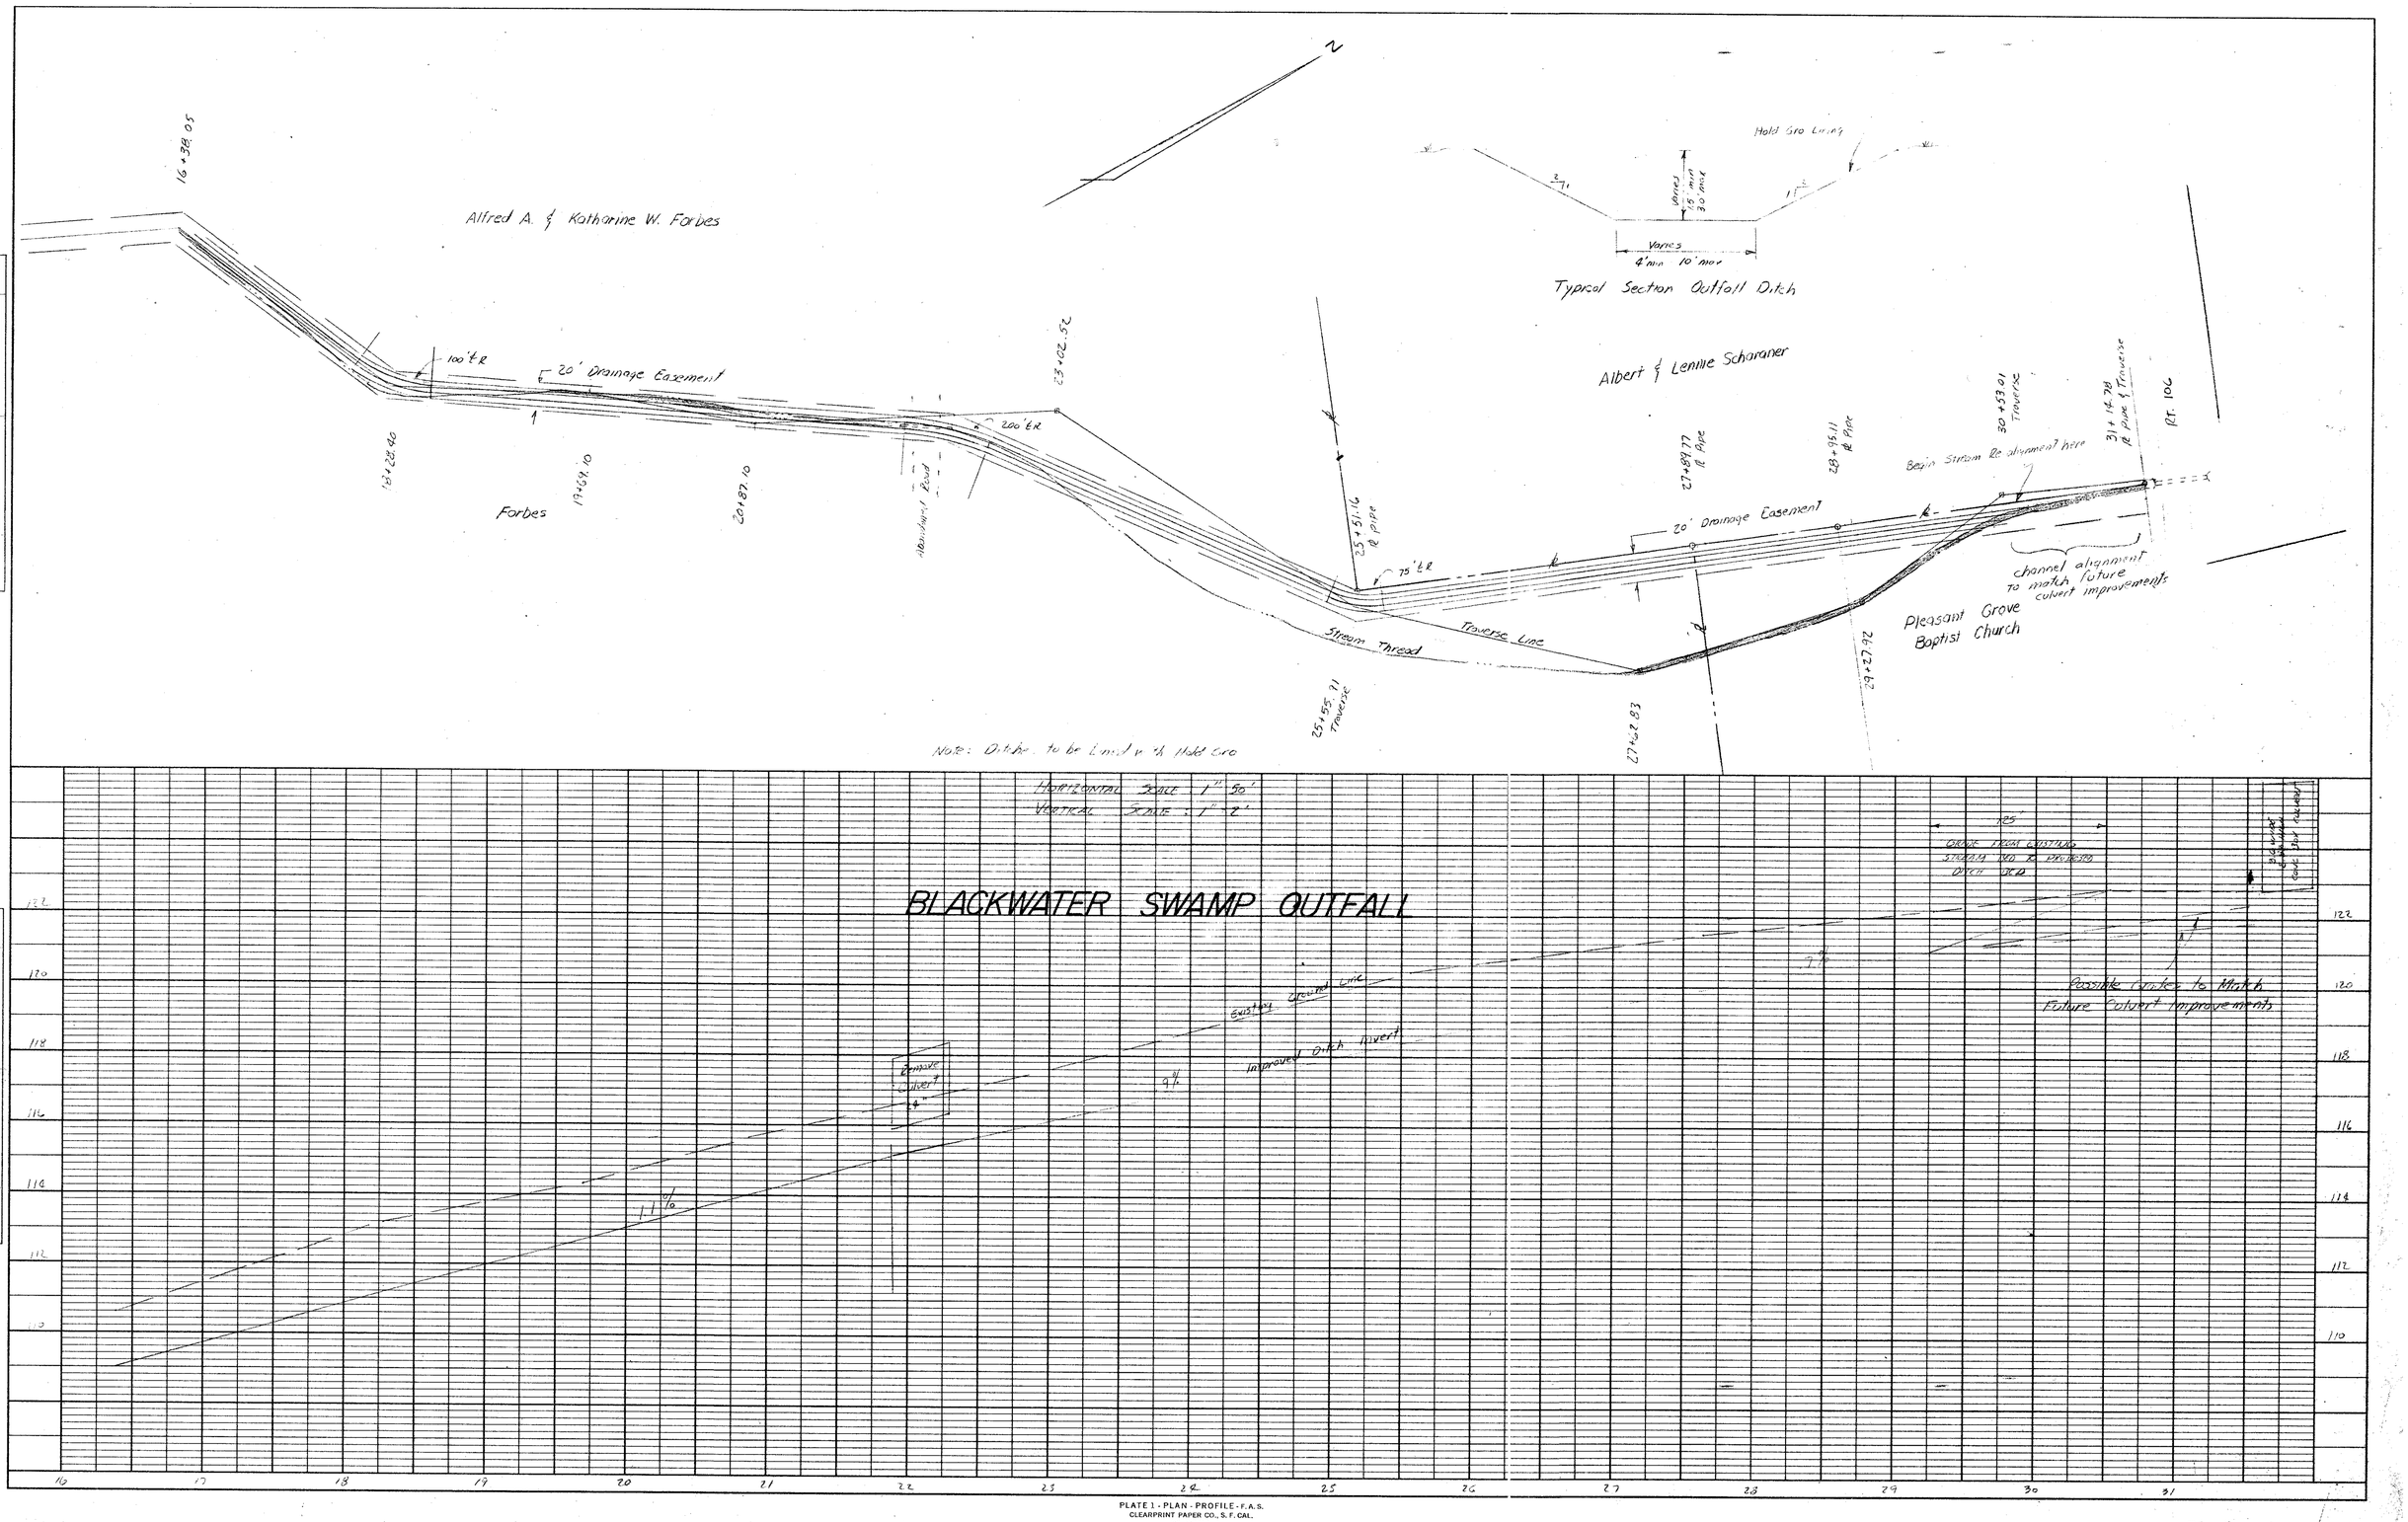

PLAN
SURVEYED
PLOTTED
NOTE BOOK
NO.
A.H.D. WAY CHECKED
RT. OF WAY CHECKED
BY
DATE

PROFILE
SURVEYED
PLOTTED
NOTE BOOK
NO.
B.M. & NOTED
STRUCTURE NOTATNS CH'K'D
BY
DATE

PLATE 1 - PLAN - PROFILE - F.A.S.
CLEARPRINT PAPER CO., S. F. CAL.
NO. 1000H-1