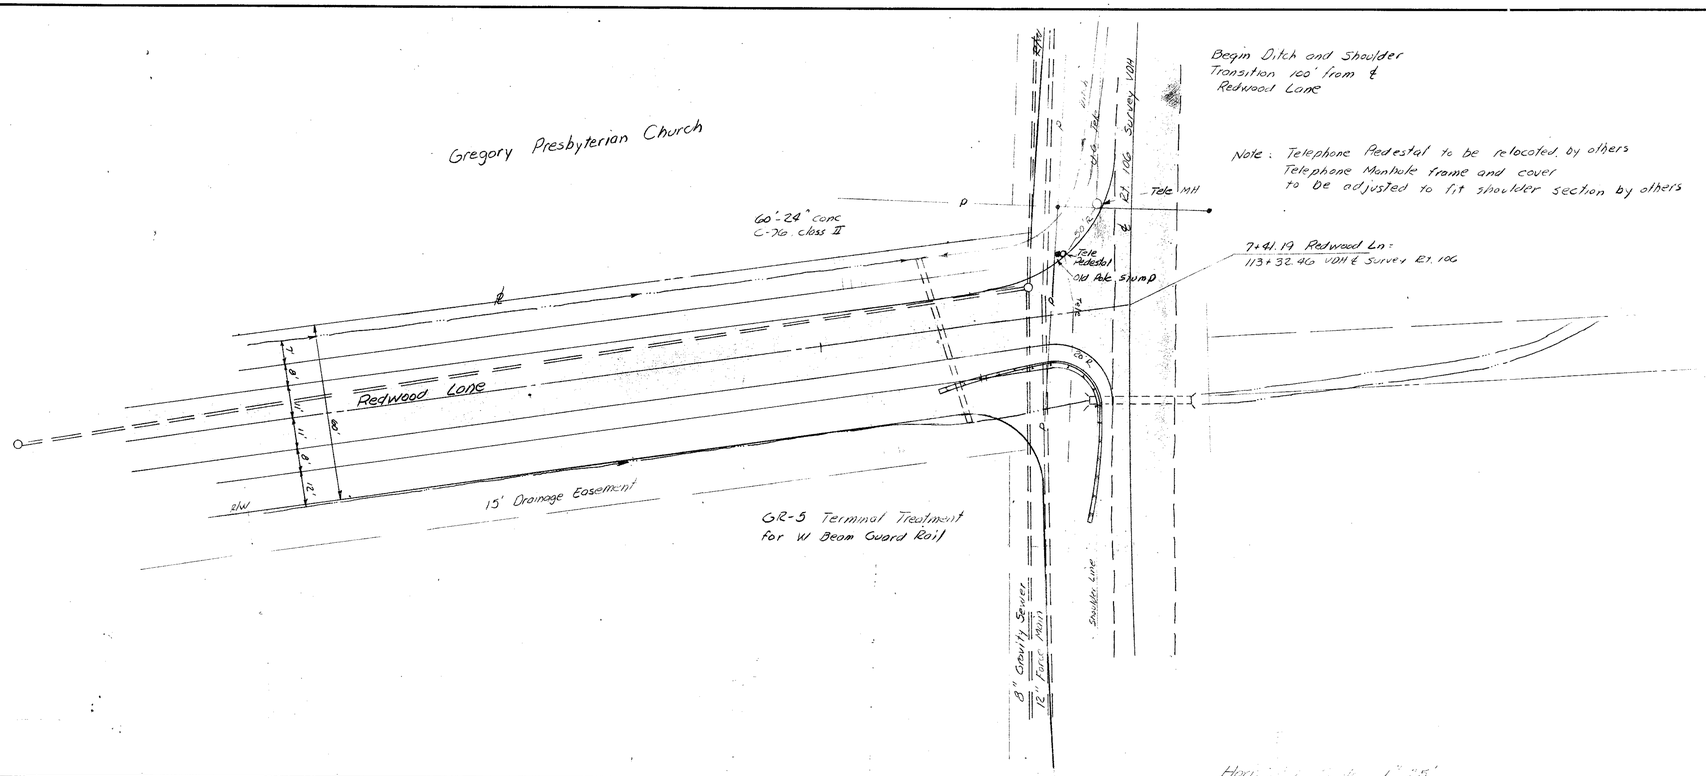

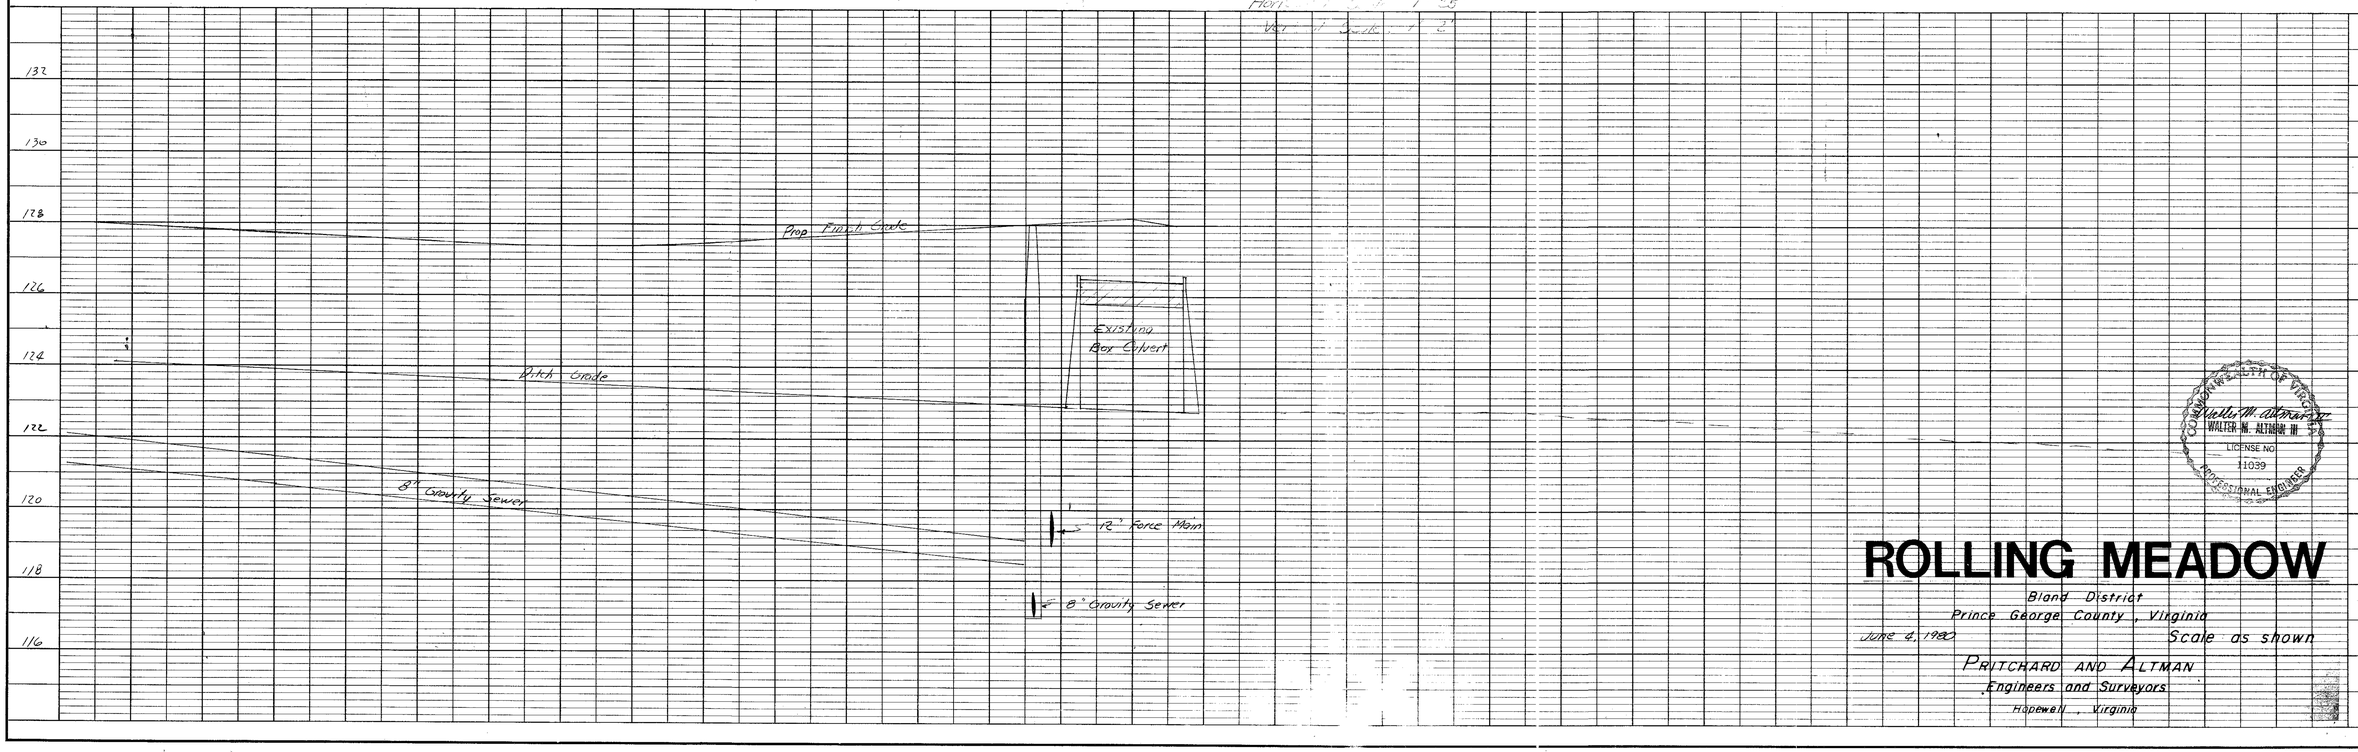

PLAN
SURVEYED
PLOTTED
ALTIMANT CHECKED
R.O.P. WAS CHECKED
NOTE BOOK
No.
BY
DATE

PROFILE
SURVEYED
PLOTTED
GRADES CHECKED
B. M.'s NOTED
STRUCTURE NOTATIONS CHECKED
NOTE BOOK
No.
BY
DATE

COMMONWEALTH OF VIRGINIA
WALTER W. ALTMAN III
LICENSE NO.
11039
PROFESSIONAL ENGINEER

ROLLING MEADOW

Bland District
Prince George County, Virginia
June 4, 1980
Scale as shown

PRITCHARD AND ALTMAN
Engineers and Surveyors
Hopewell, Virginia

PLATE 1 PLAN-PROFILE 8 P R STANDARD
EUGENE DIETZGEN CO.

Supplement Sheet 4