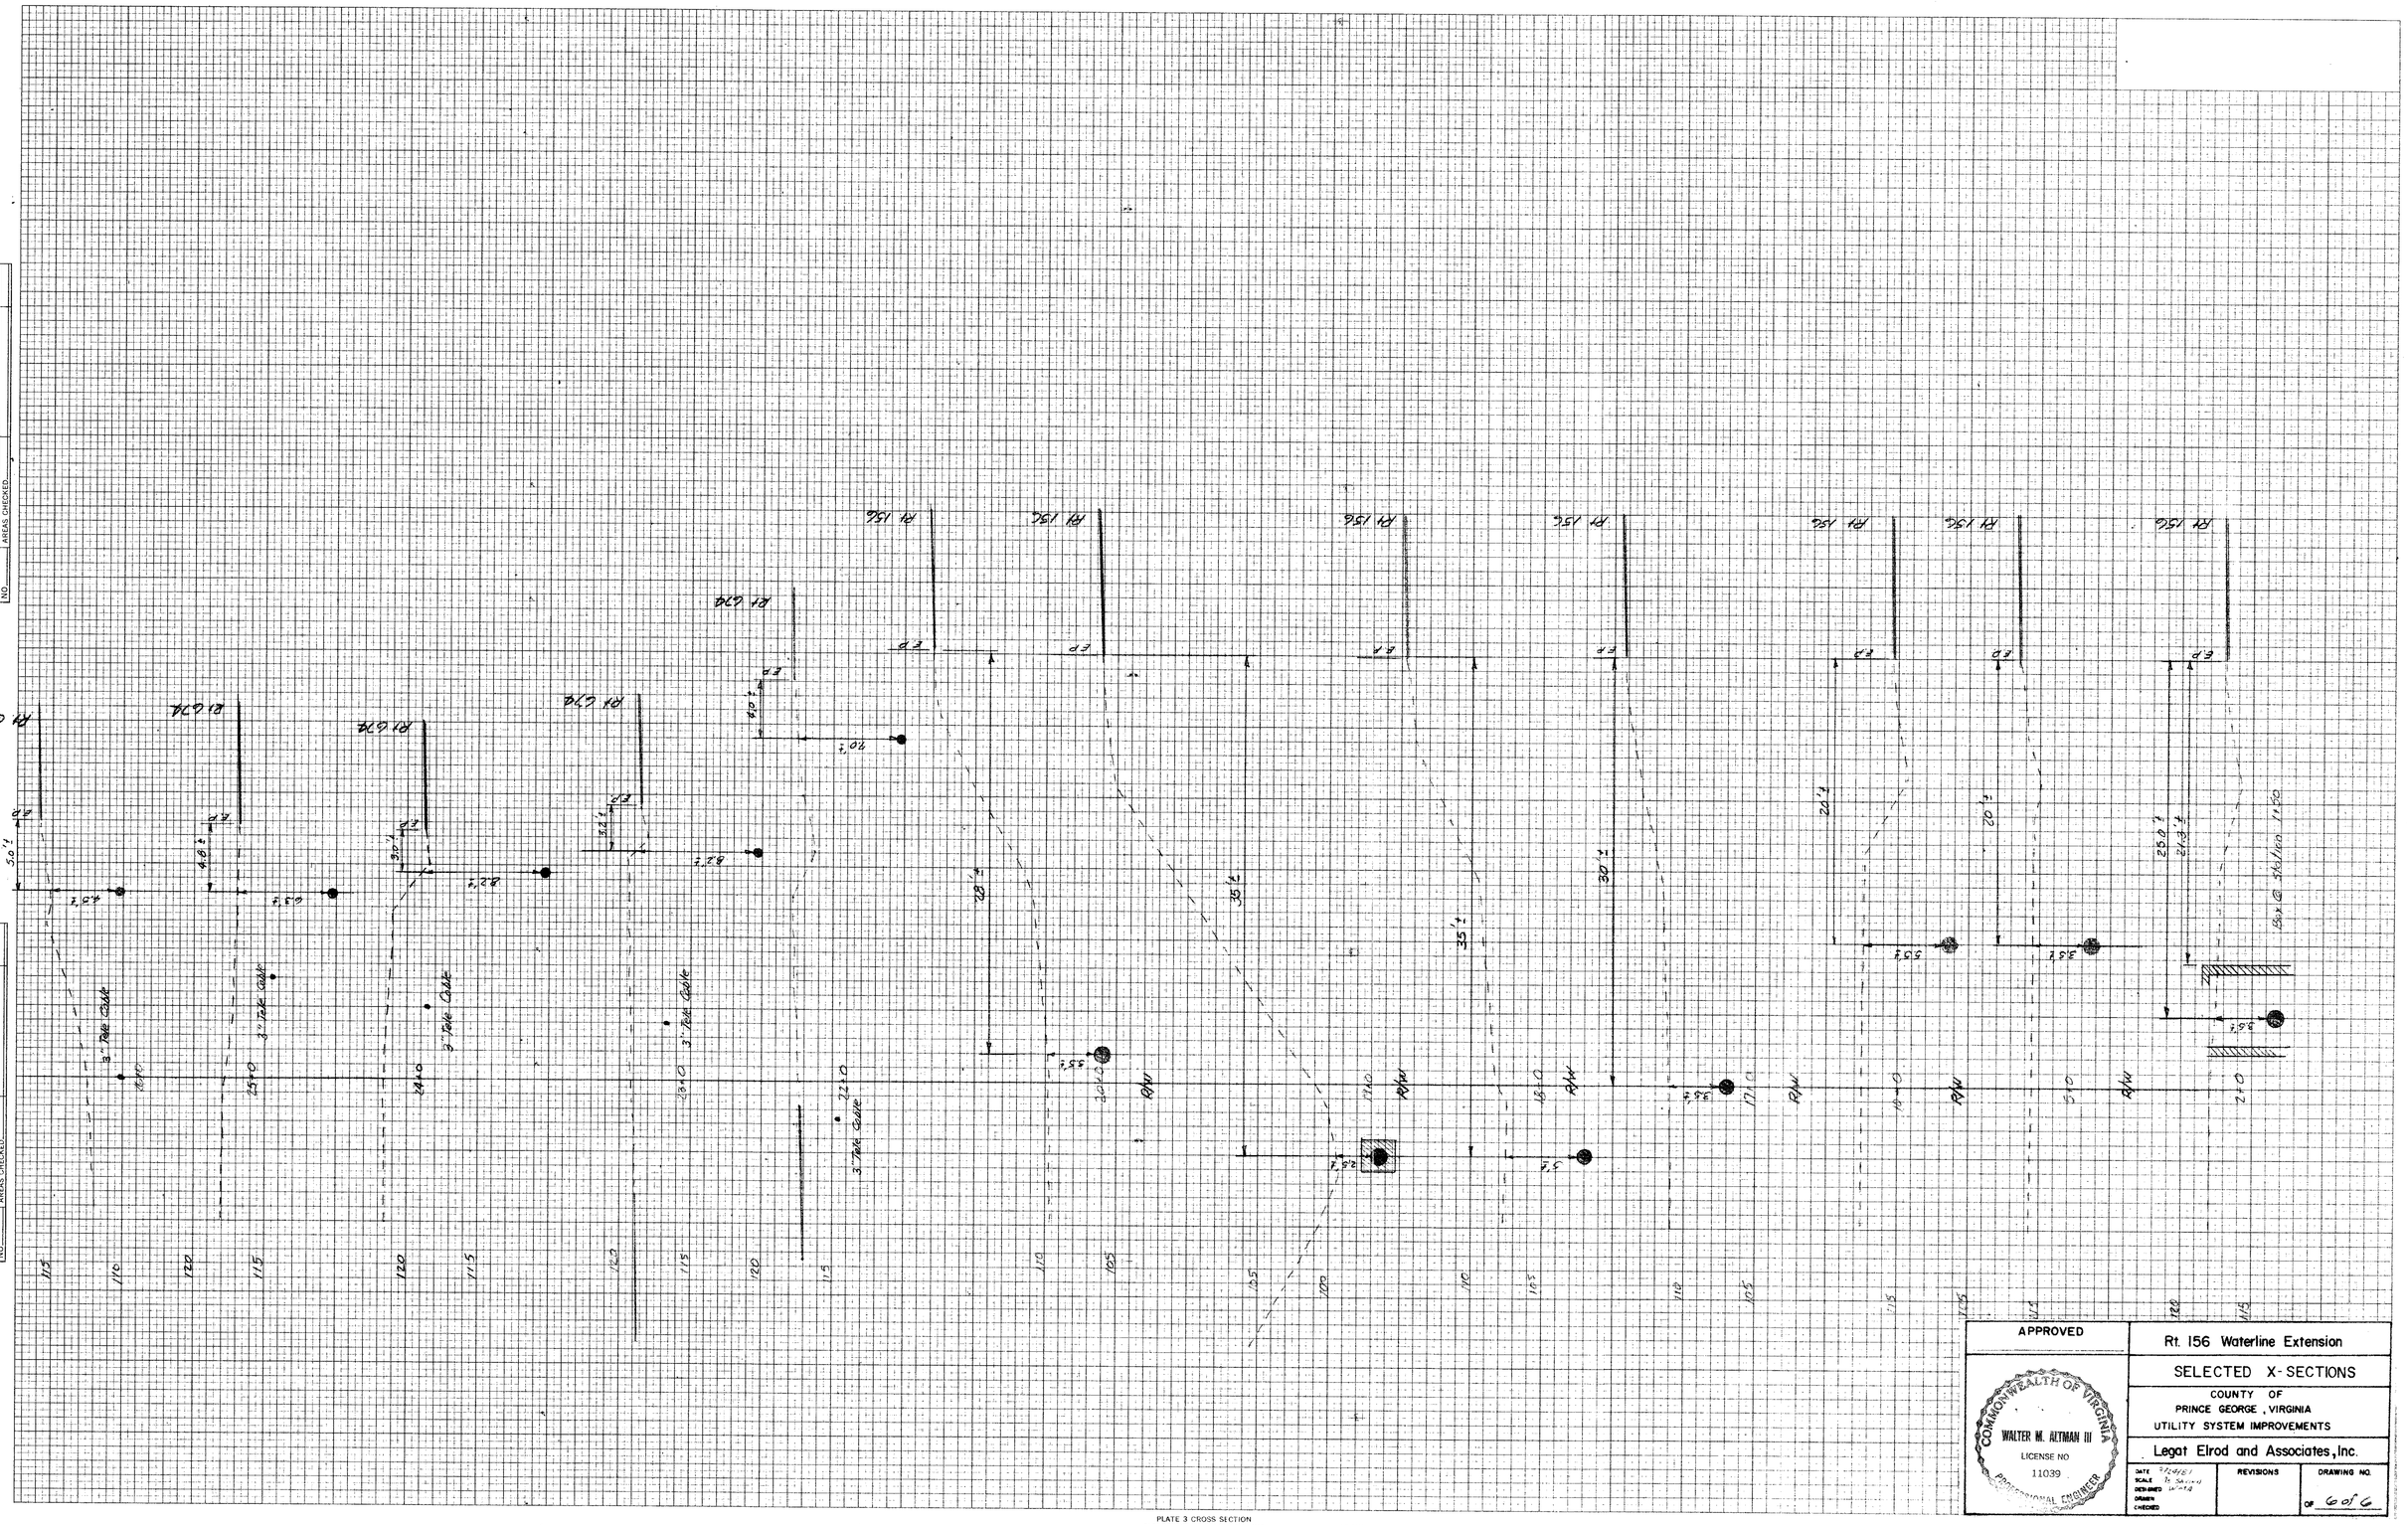

FINAL SURVEY		BY	DATE
NOTE BOOK	SURVEYED		
	PLOTTED		
	TEMPLATE		
	AREAS		
NO.	AREAS CHECKED		

ORIGINAL SURVEY		BY	DATE
NOTE BOOK	SURVEYED		
	PLOTTED		
	TEMPLATE		
	AREAS		
NO.	AREAS CHECKED		

APPROVED

COMMONWEALTH OF VIRGINIA
WALTER M. ALTMAN III
LICENSE NO
11039
PROFESSIONAL ENGINEER

Rt. 156 Waterline Extension

SELECTED X-SECTIONS

COUNTY OF
PRINCE GEORGE, VIRGINIA
UTILITY SYSTEM IMPROVEMENTS

Legat Elrod and Associates, Inc.

DATE	7/15/81	REVISIONS	DRAWING NO.
SCALE	1" = 5' (H) 1" = 1' (V)		
DESIGNED			
DRAWN			
CHECKED			OF 6 of 6

PLATE 3 CROSS SECTION
CLEARPRINT PAPER CO., S.F. CAL. NO. 1006