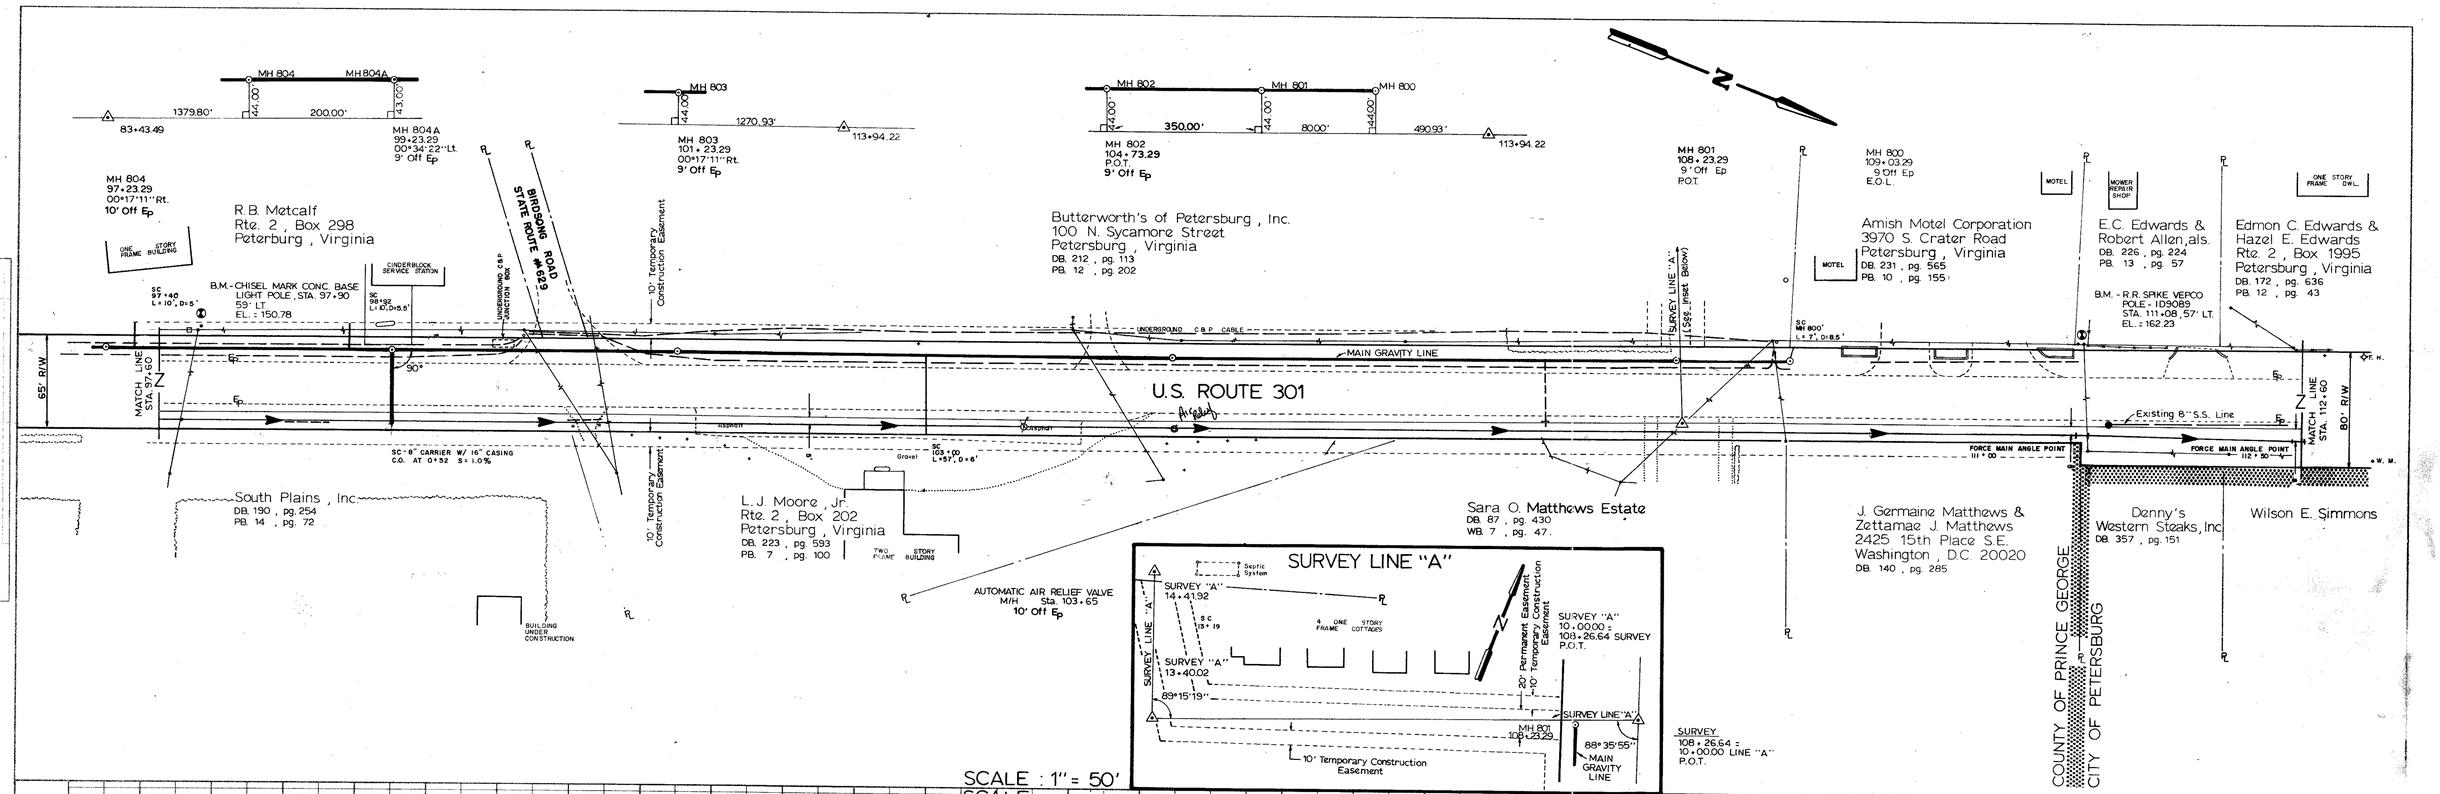

PLATE 1 - PLAN - PROFILE - F.A.S.
CLEARPRINT PAPER CO., S. F. CAL.
NO. 1000H-1

REVISED - 11-20-79 - ADD DISTANCES OFF Ep TO M/H LOCATIONS; ADD PETERSBURG CITY LIMITS
ADD R/W WIDTH; LABEL U.S. RTE 301;
CHANGE PL LOCATION AT ST. RTE 629
REVISE LOCATION OF M/H 802.

REVISED - 12-03-79 SHOW LOCATION OF C&P JUNCTION BOX
REVISED - 12-19-79 ADD GRAVITY LINE "A" TO PLAN/PROFILE

Sheet 11