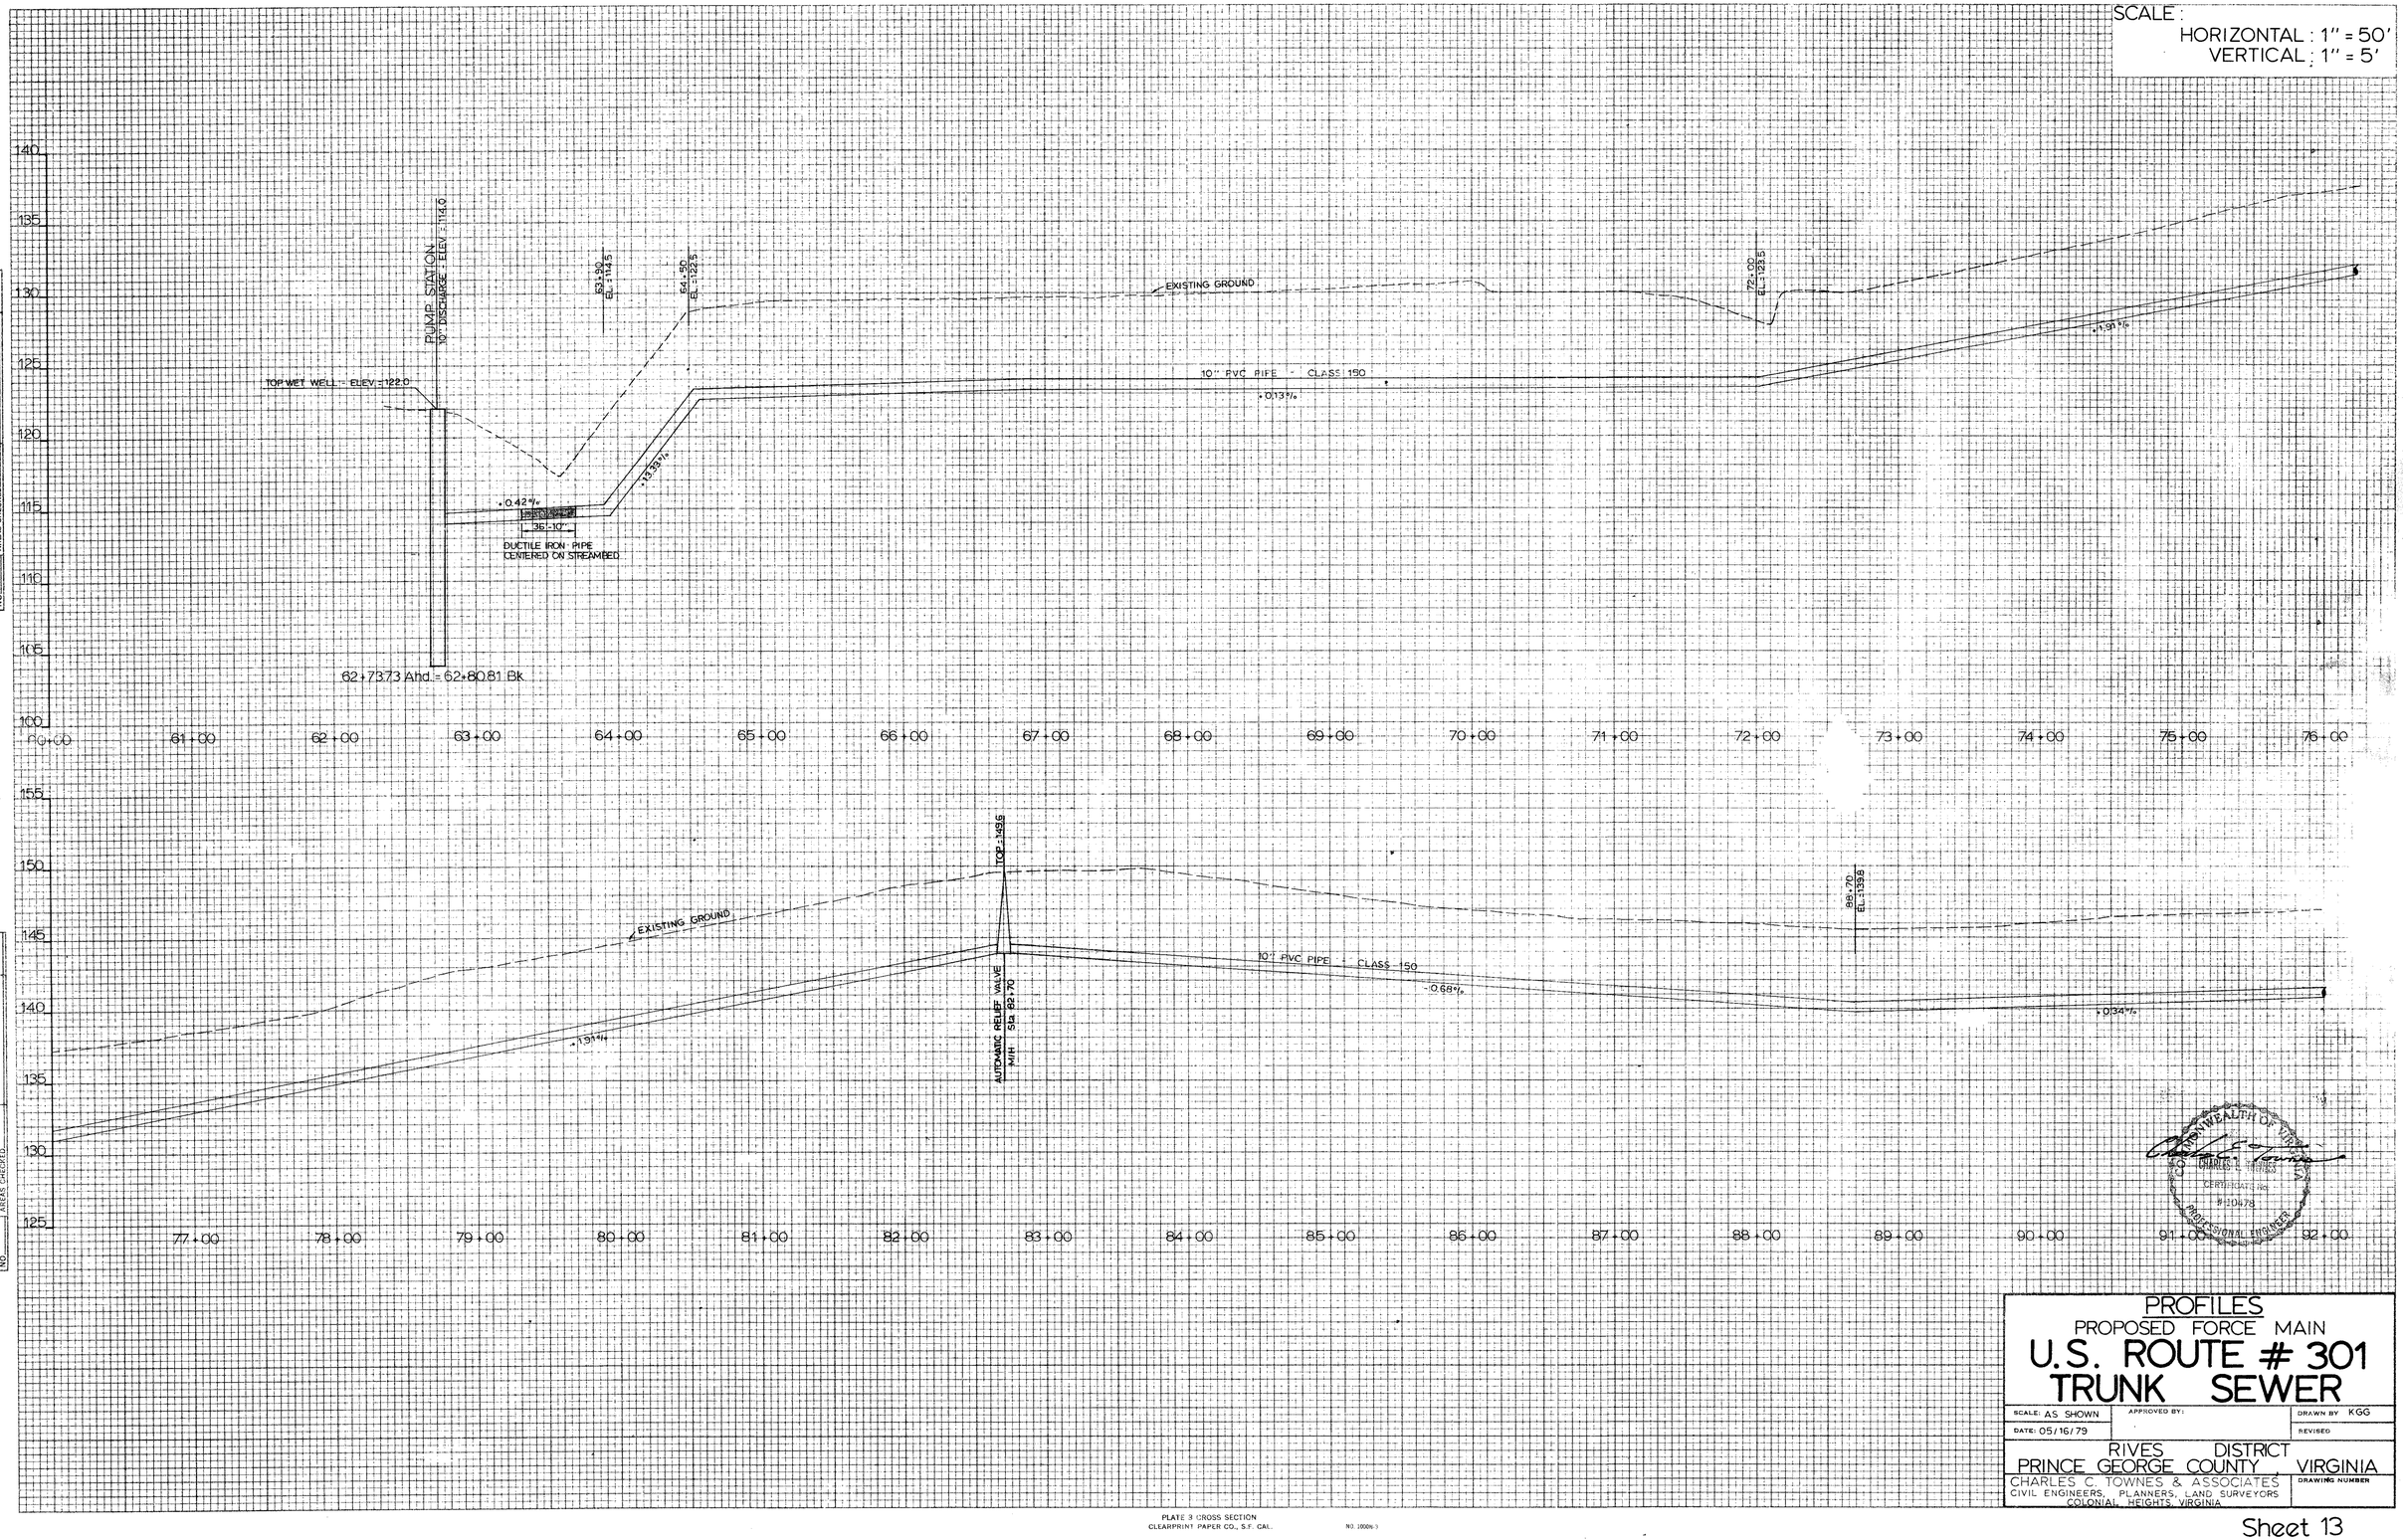

FINAL SURVEY		BY	DATE
NOTE BOOK	SURVEYED		
	PLOTTED		
	TEMPLATE		
	AREAS		
	AREAS CHECKED		
NO.			

ORIGINAL SURVEY		DATE
NOTE BOOK	SURVEYED	
	PLOTTED	
	TEMPLATE	
	AREAS	
	AREAS CHECKED	
NO.		

PROFILES
PROPOSED FORCE MAIN
U.S. ROUTE # 301 TRUNK SEWER

SCALE: AS SHOWN	APPROVED BY:	DRAWN BY KGG
DATE: 05/16/79		REVISED

RIVES DISTRICT
PRINCE GEORGE COUNTY, VIRGINIA

CHARLES C. TOWNES & ASSOCIATES
CIVIL ENGINEERS, PLANNERS, LAND SURVEYORS
COLONIAL HEIGHTS, VIRGINIA

DRAWING NUMBER

Sheet 13

PLATE 3 CROSS SECTION
CLEARPRINT PAPER CO., S.F. CAL. NO. 1000H-3