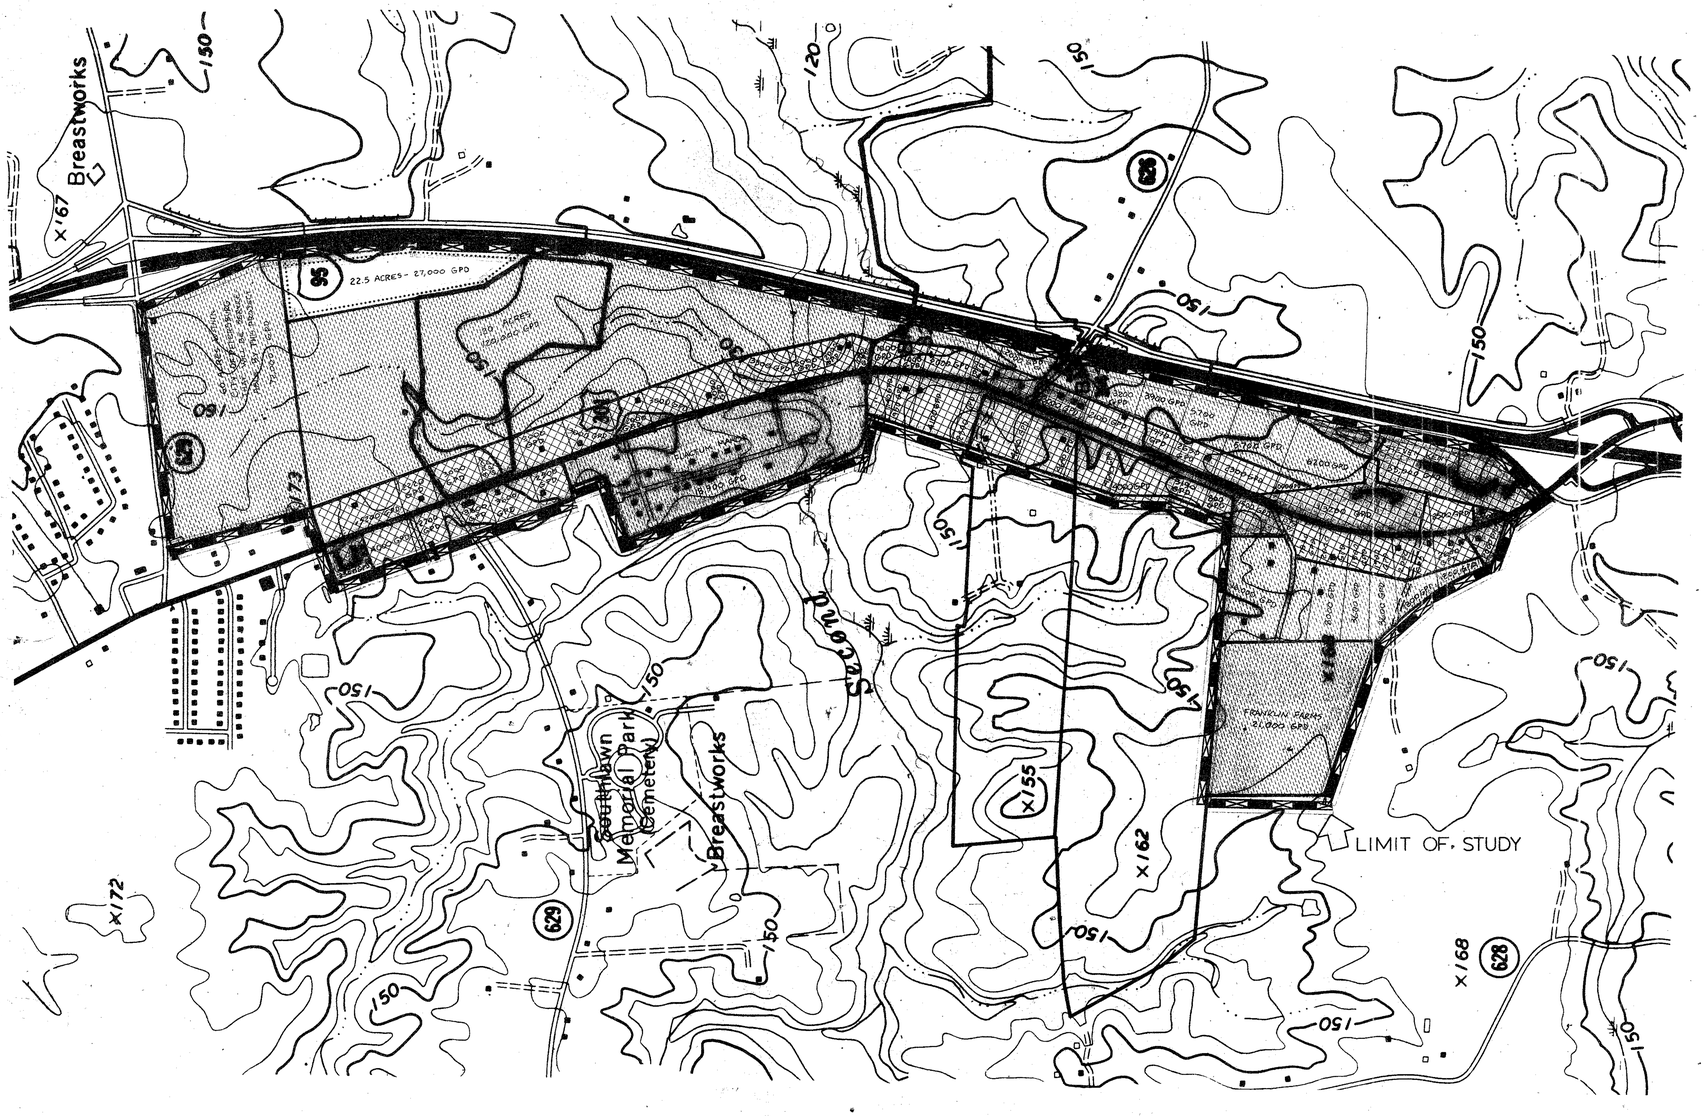

LEGEND

- Existing Residental
- Future Residental — 10 Persons / Acre
- Existing Commerical
- Future Commerical — 1100 G.P.D / Acre
- Future Industrial — 1200 G.P.D/Acre

COMMONWEALTH OF VIRGINIA
CERTIFICATE No. 6 10478
PROFESSIONAL ENGINEER

HYDRAULIC ANALYSIS

U. S. ROUTE # 301 TRUNK SEWER

DATE : 05 / 16 / 79

RIVES DISTRICT
PRINCE GEORGE COUNTY, VIRGINIA

CHARLES C. TOWNES & ASSOCIATES
CIVIL ENGINEERS PLANNERS LAND SURVEYORS
COLONIAL HEIGHTS, VIRGINIA

Sheet 2