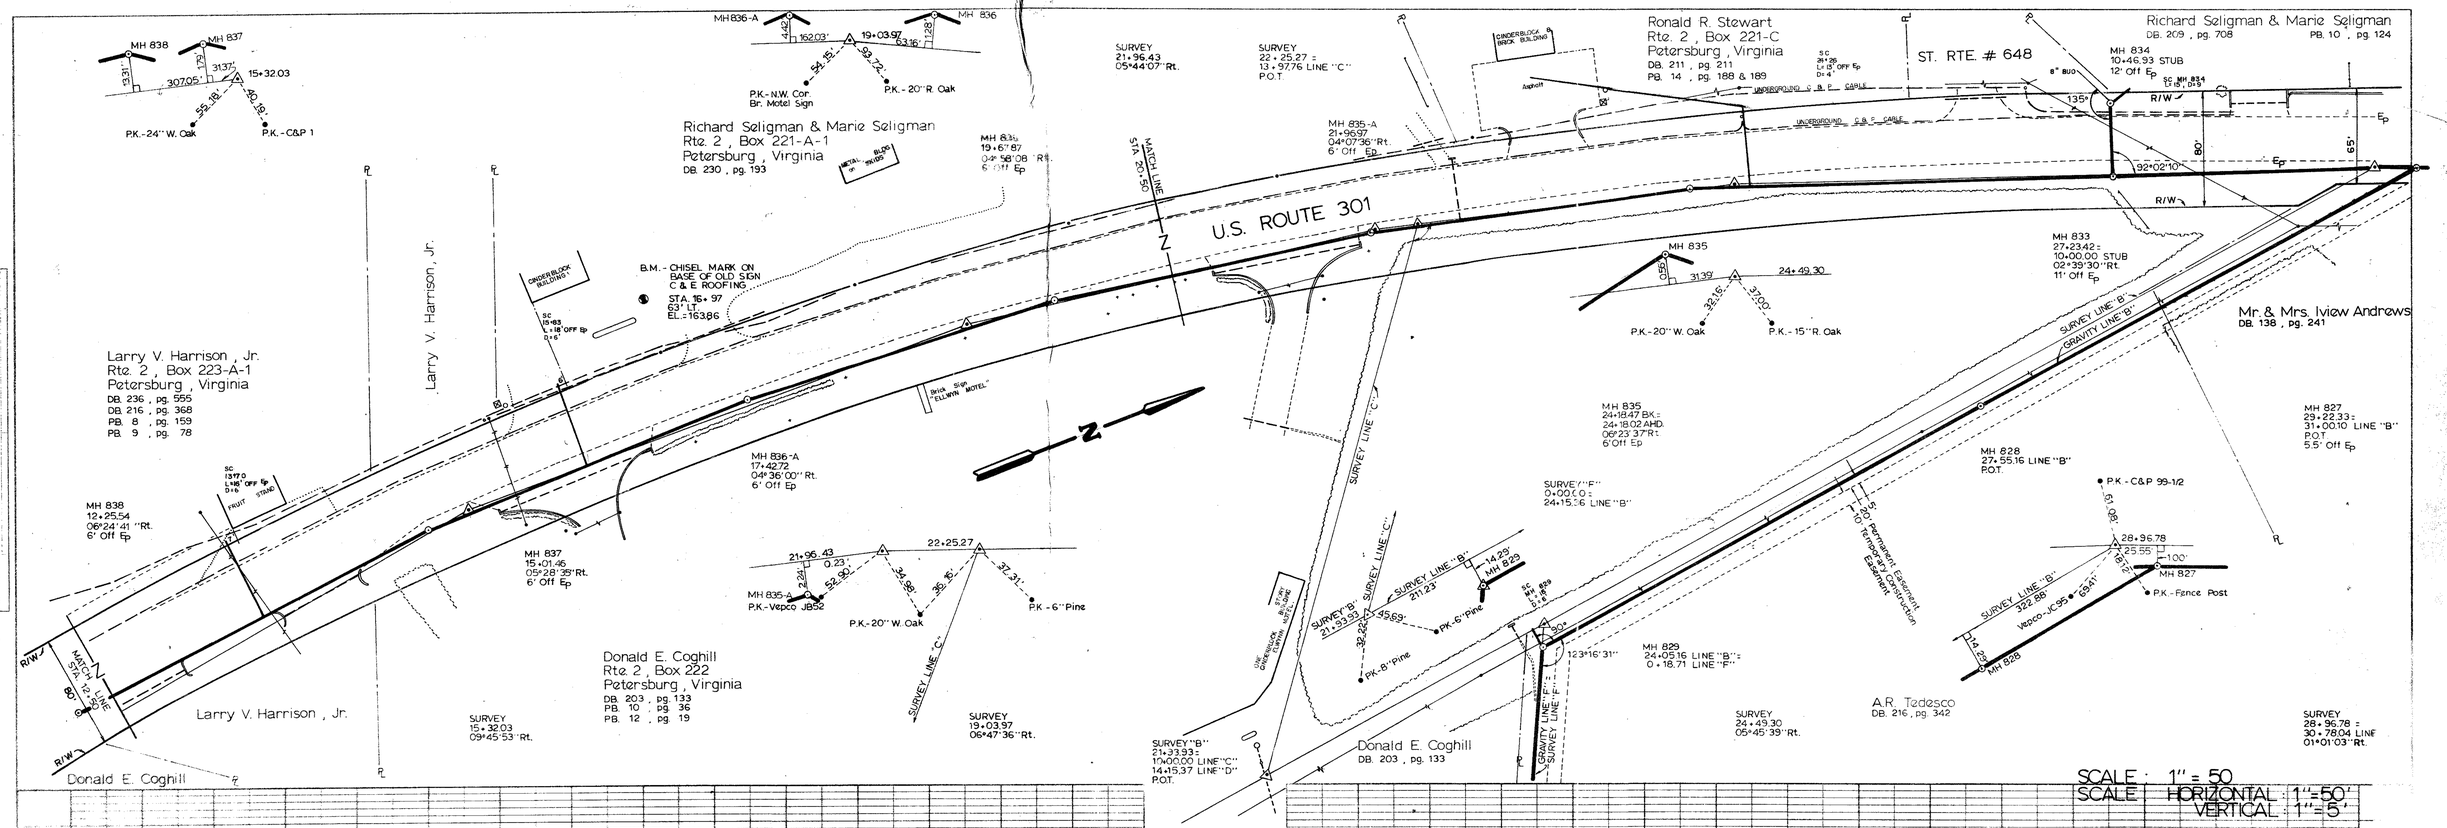

PLATE 1 - PLAN - PROFILE - F.A.S.
CLEARPRINT PAPER CO., S.F. CAL.
NO. 1000H-1

REVISED 11-15-79 - ADD DISTANCES OFF E.P. TO M/H LOCATIONS; ADD R/W WIDTH; CORRECT ℄ ALONG LINE "B" & ADD "MALONS" NAME

REVISED 12-05-79 - RELOCATE M/H 837 & 838
REVISED 05-19-80 - RELOCATE MAIN LINE FROM M/H 834 → 840 TO EAST SIDE OF RTE 301; RELOCATE & SHORTEN LINE "B" RELOCATE M/H 827

REVISED 11/07/80 - ADD M/H 835 & 836A
RELOCATE LINE "B" M/H 833 → M/H 833A