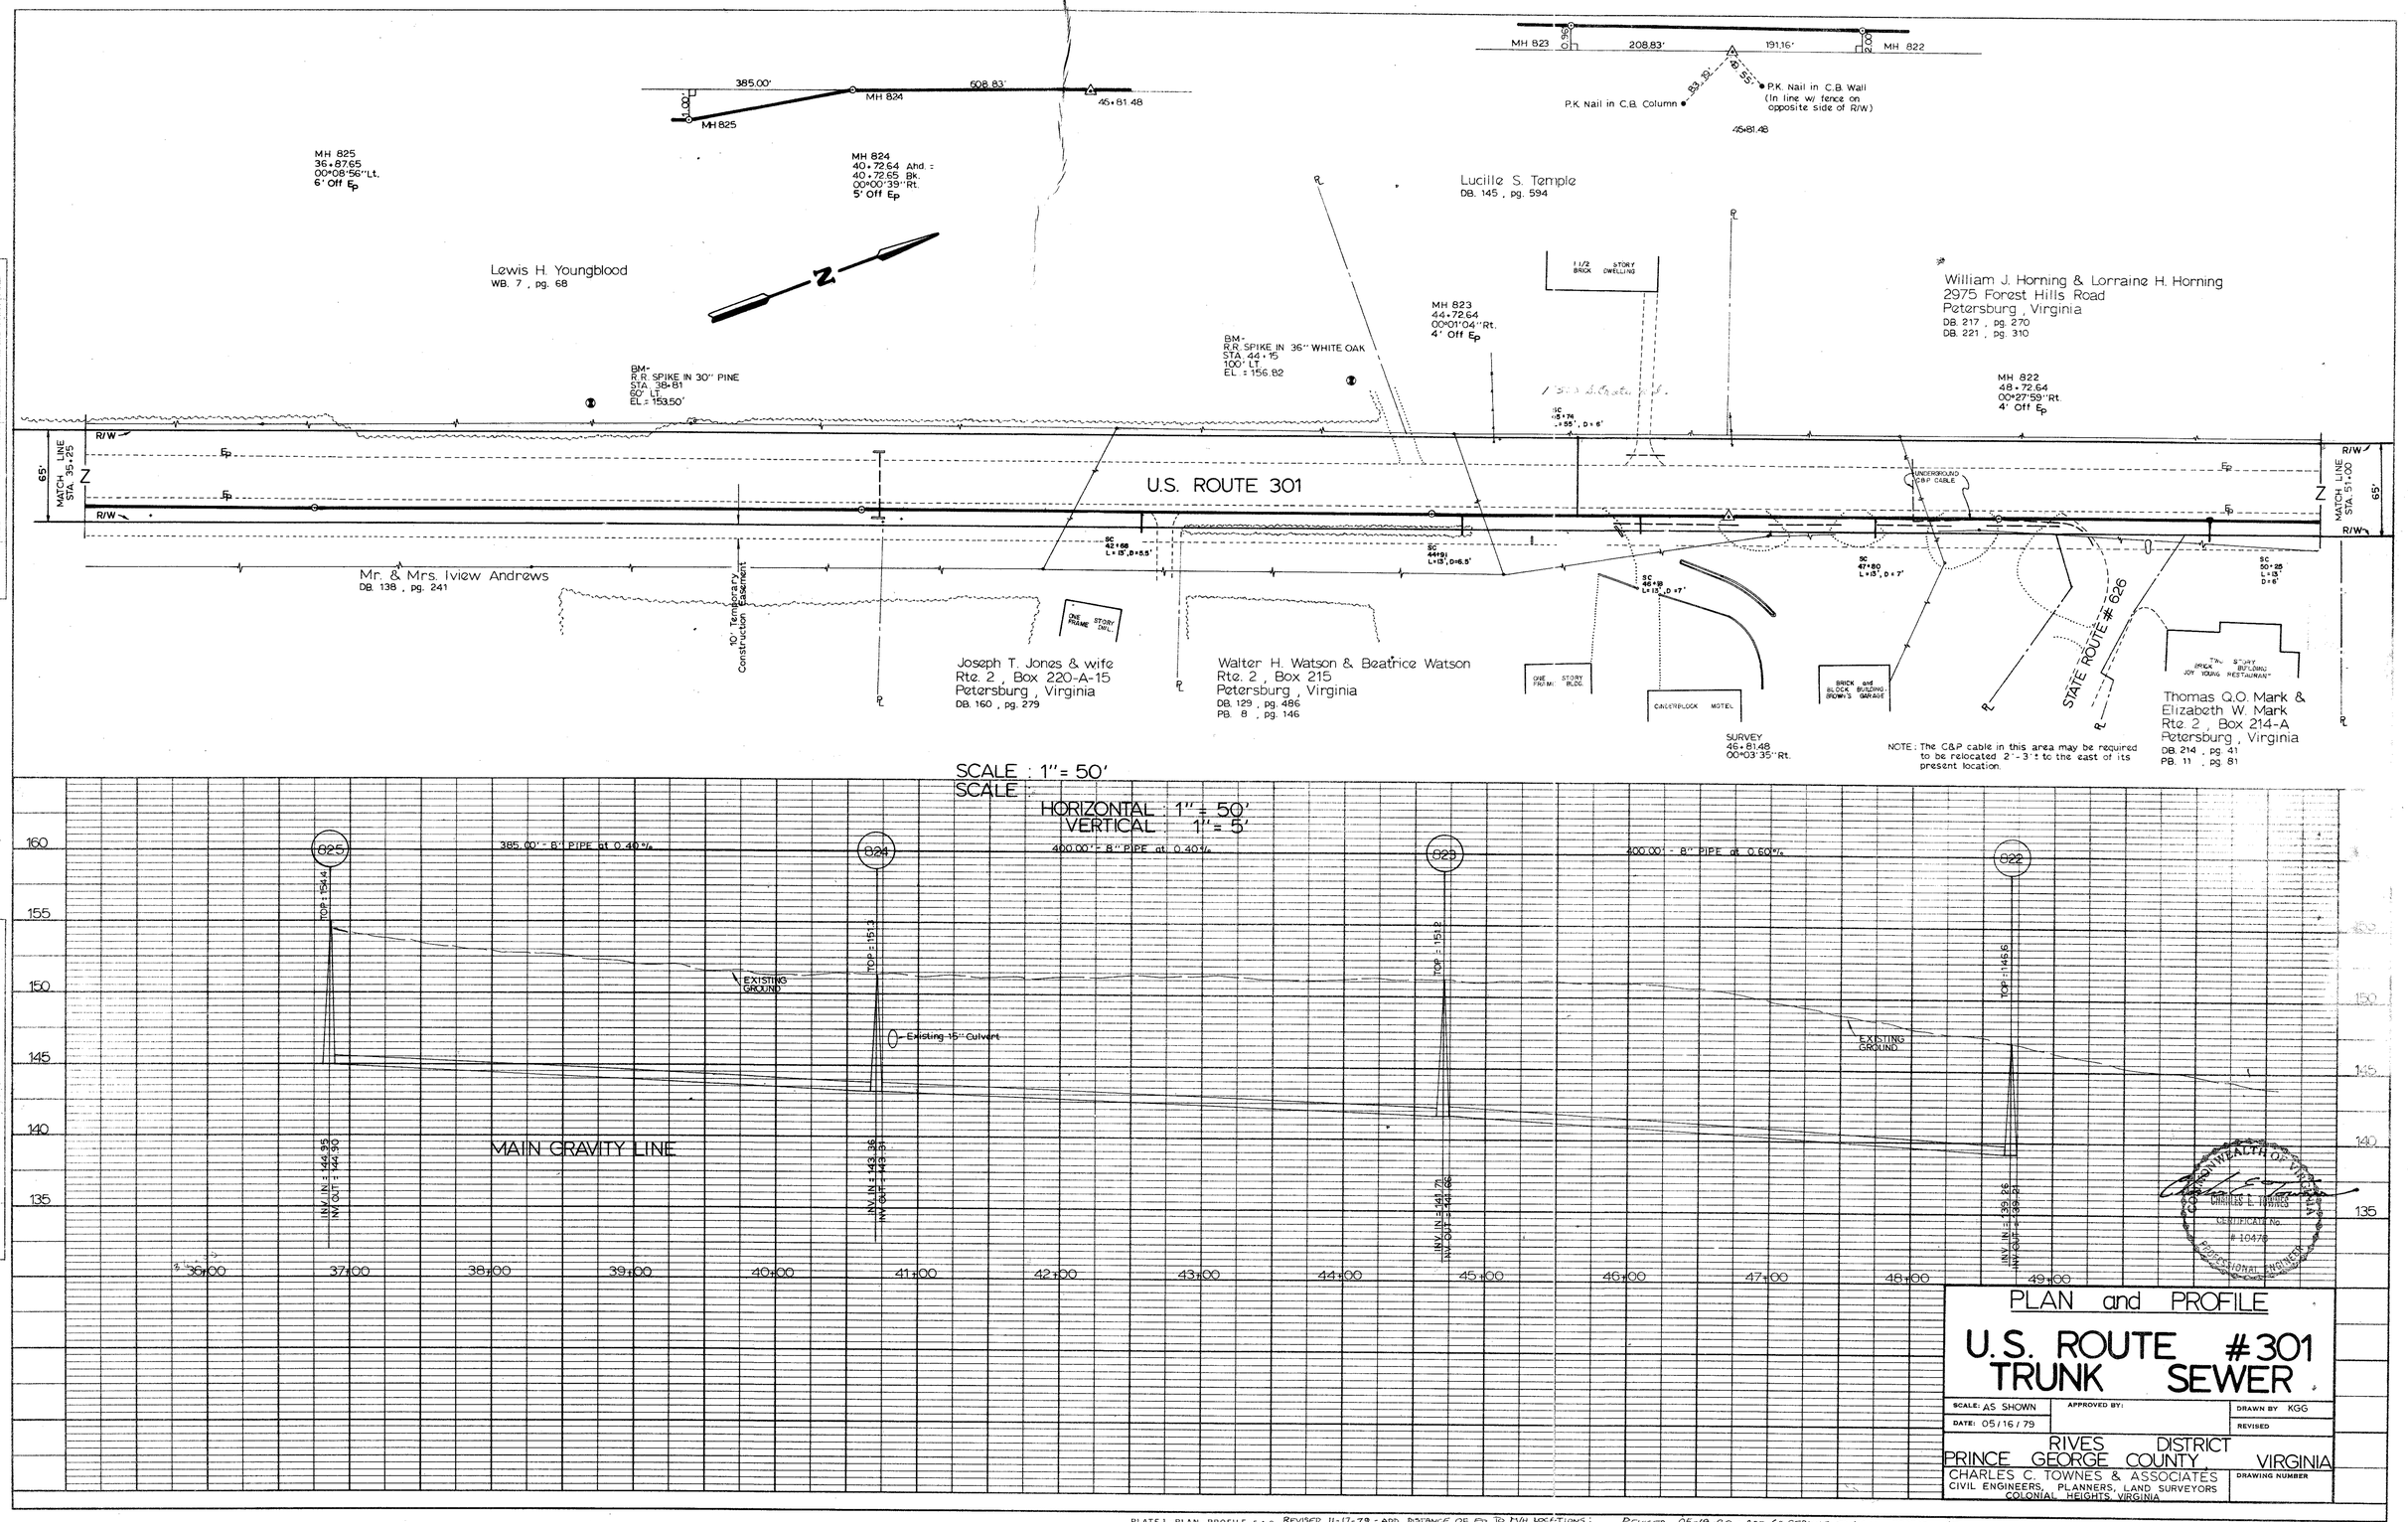

PLATE 1 - PLAN - PROFILE - F.A.S.
CLEARPRINT PAPER CO., S. F. CAL.
NO. 1000H-1

REVISED 11-17-78 - ADD DISTANCE OF Ep TO MH LOCATIONS; ADD R/W WIDTH; LABEL U.S RTE 301; CORRECT ℄ AT ST. RTE. 626

REVISED 05-19-80 - ADD 6" SERVICE TO MARK PROPERTY (JOY YOUNG)

Sheet 7