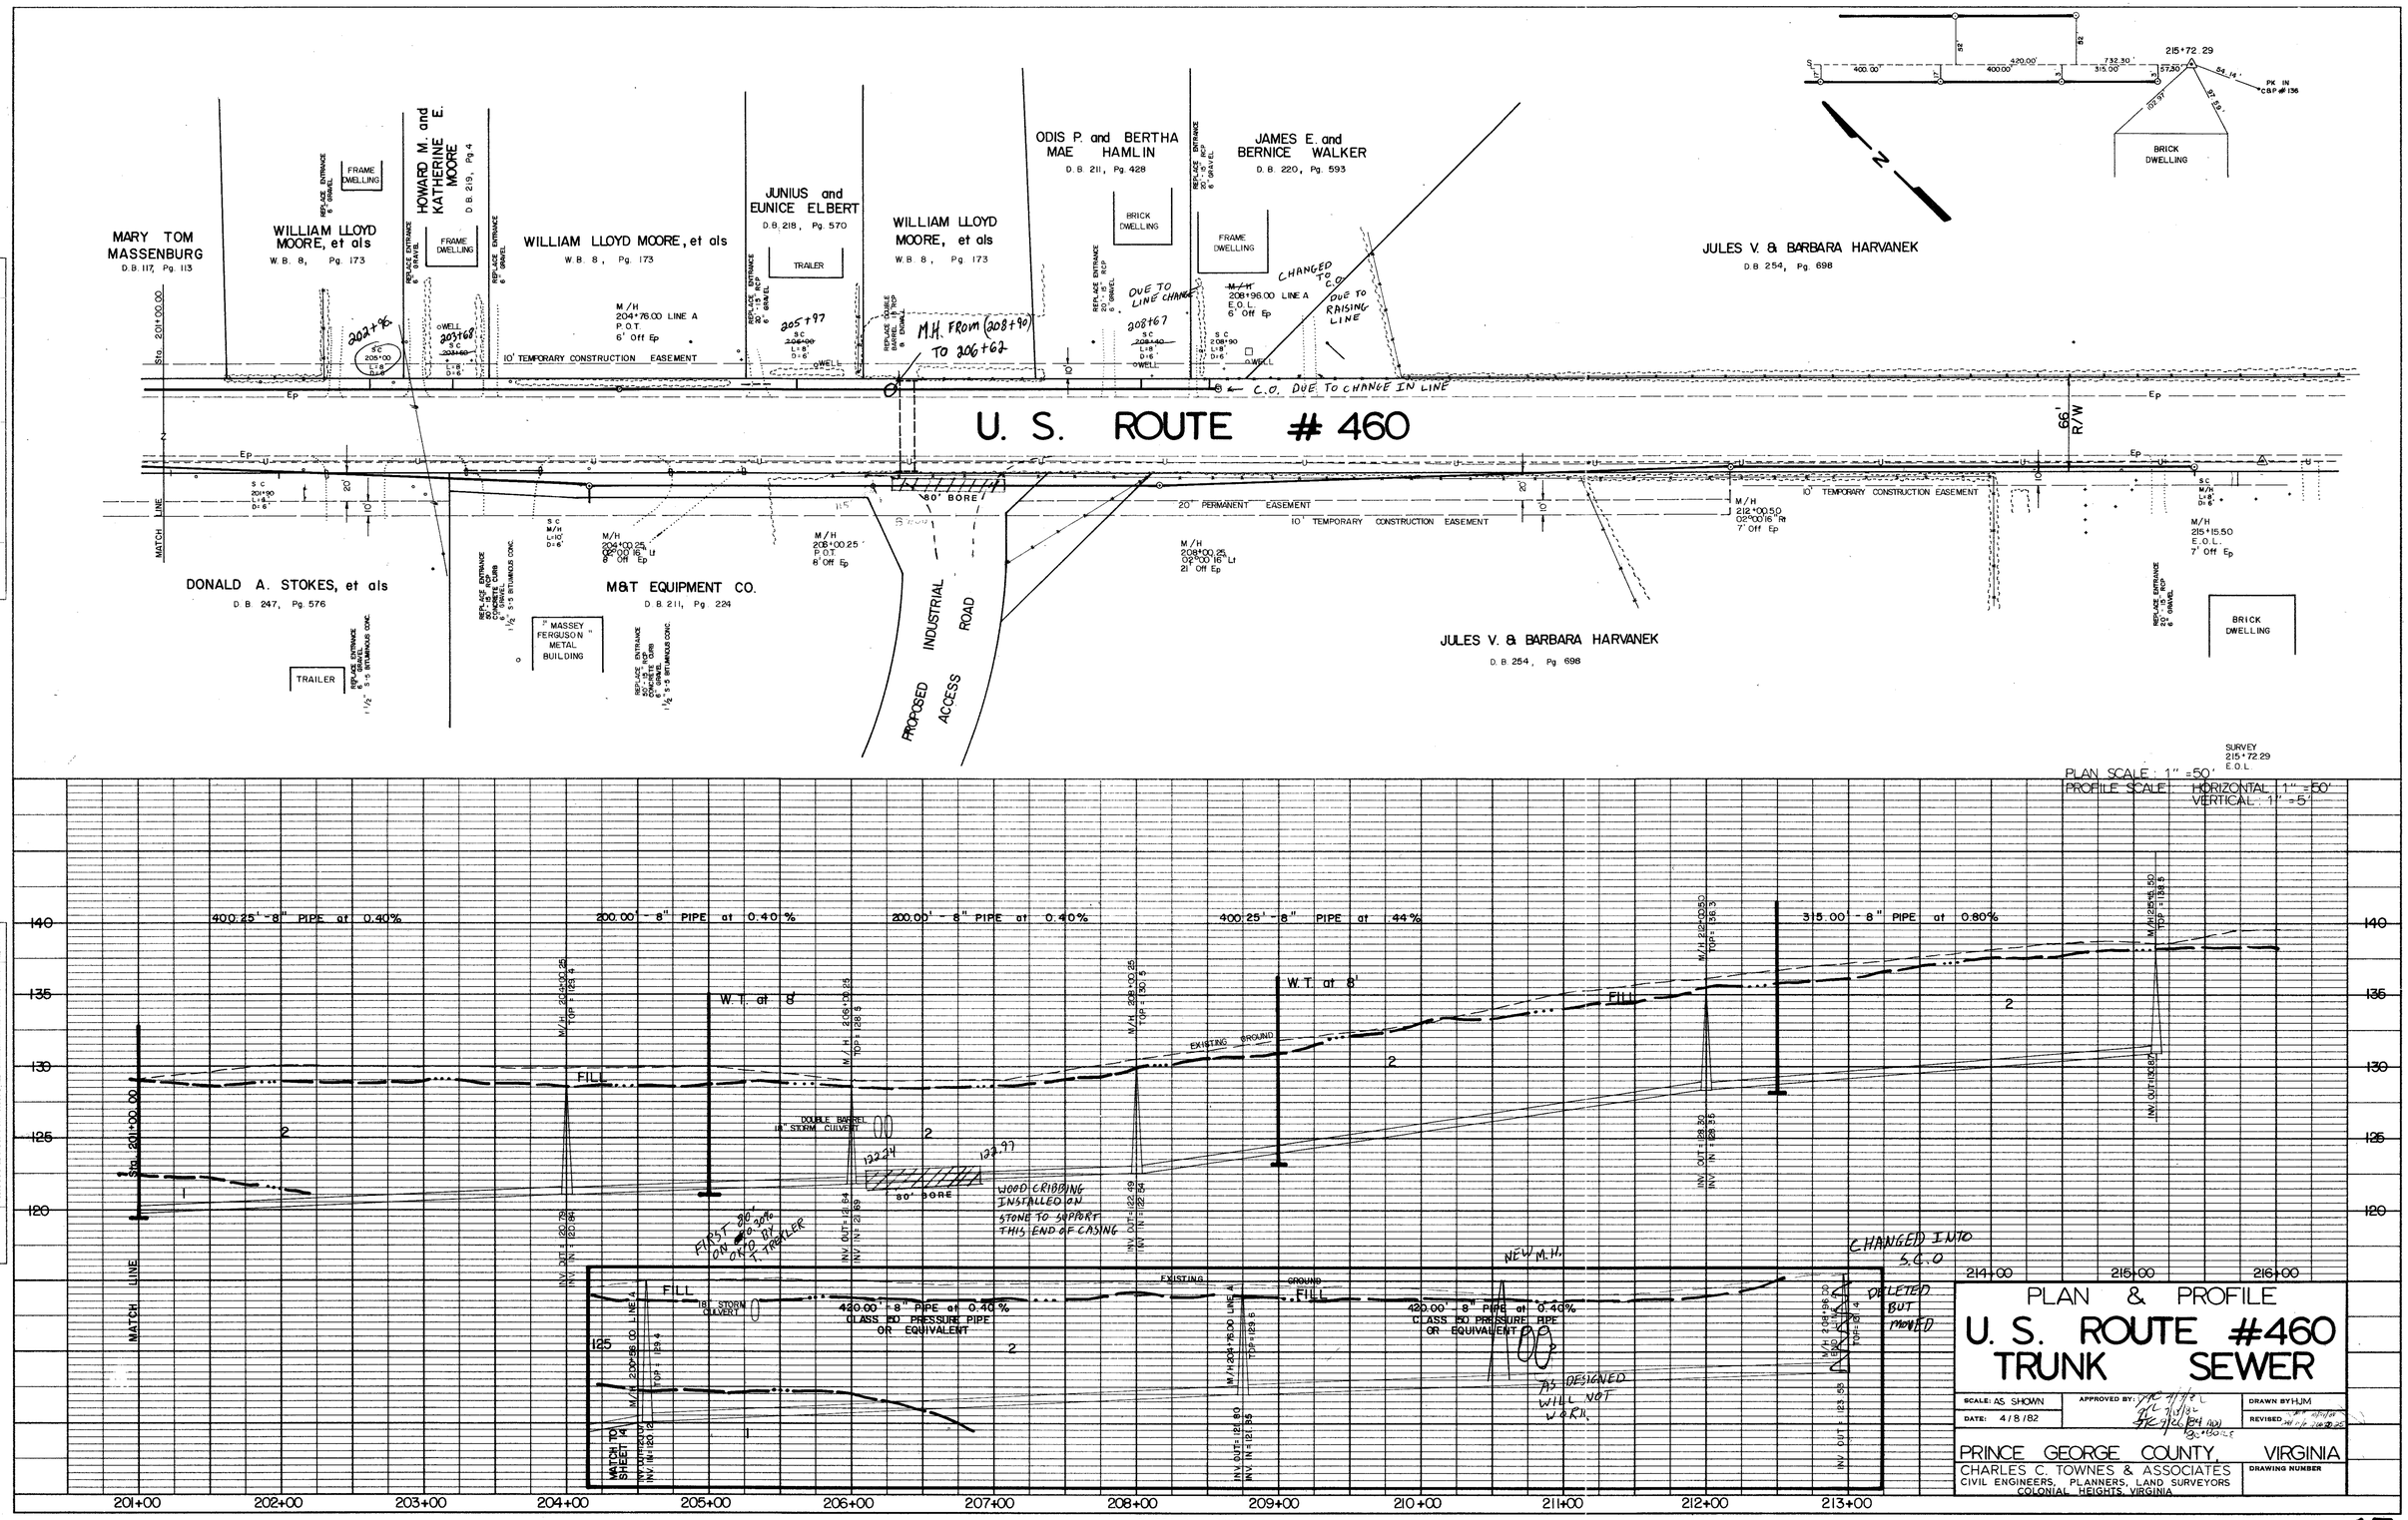

15

CONTRACT B