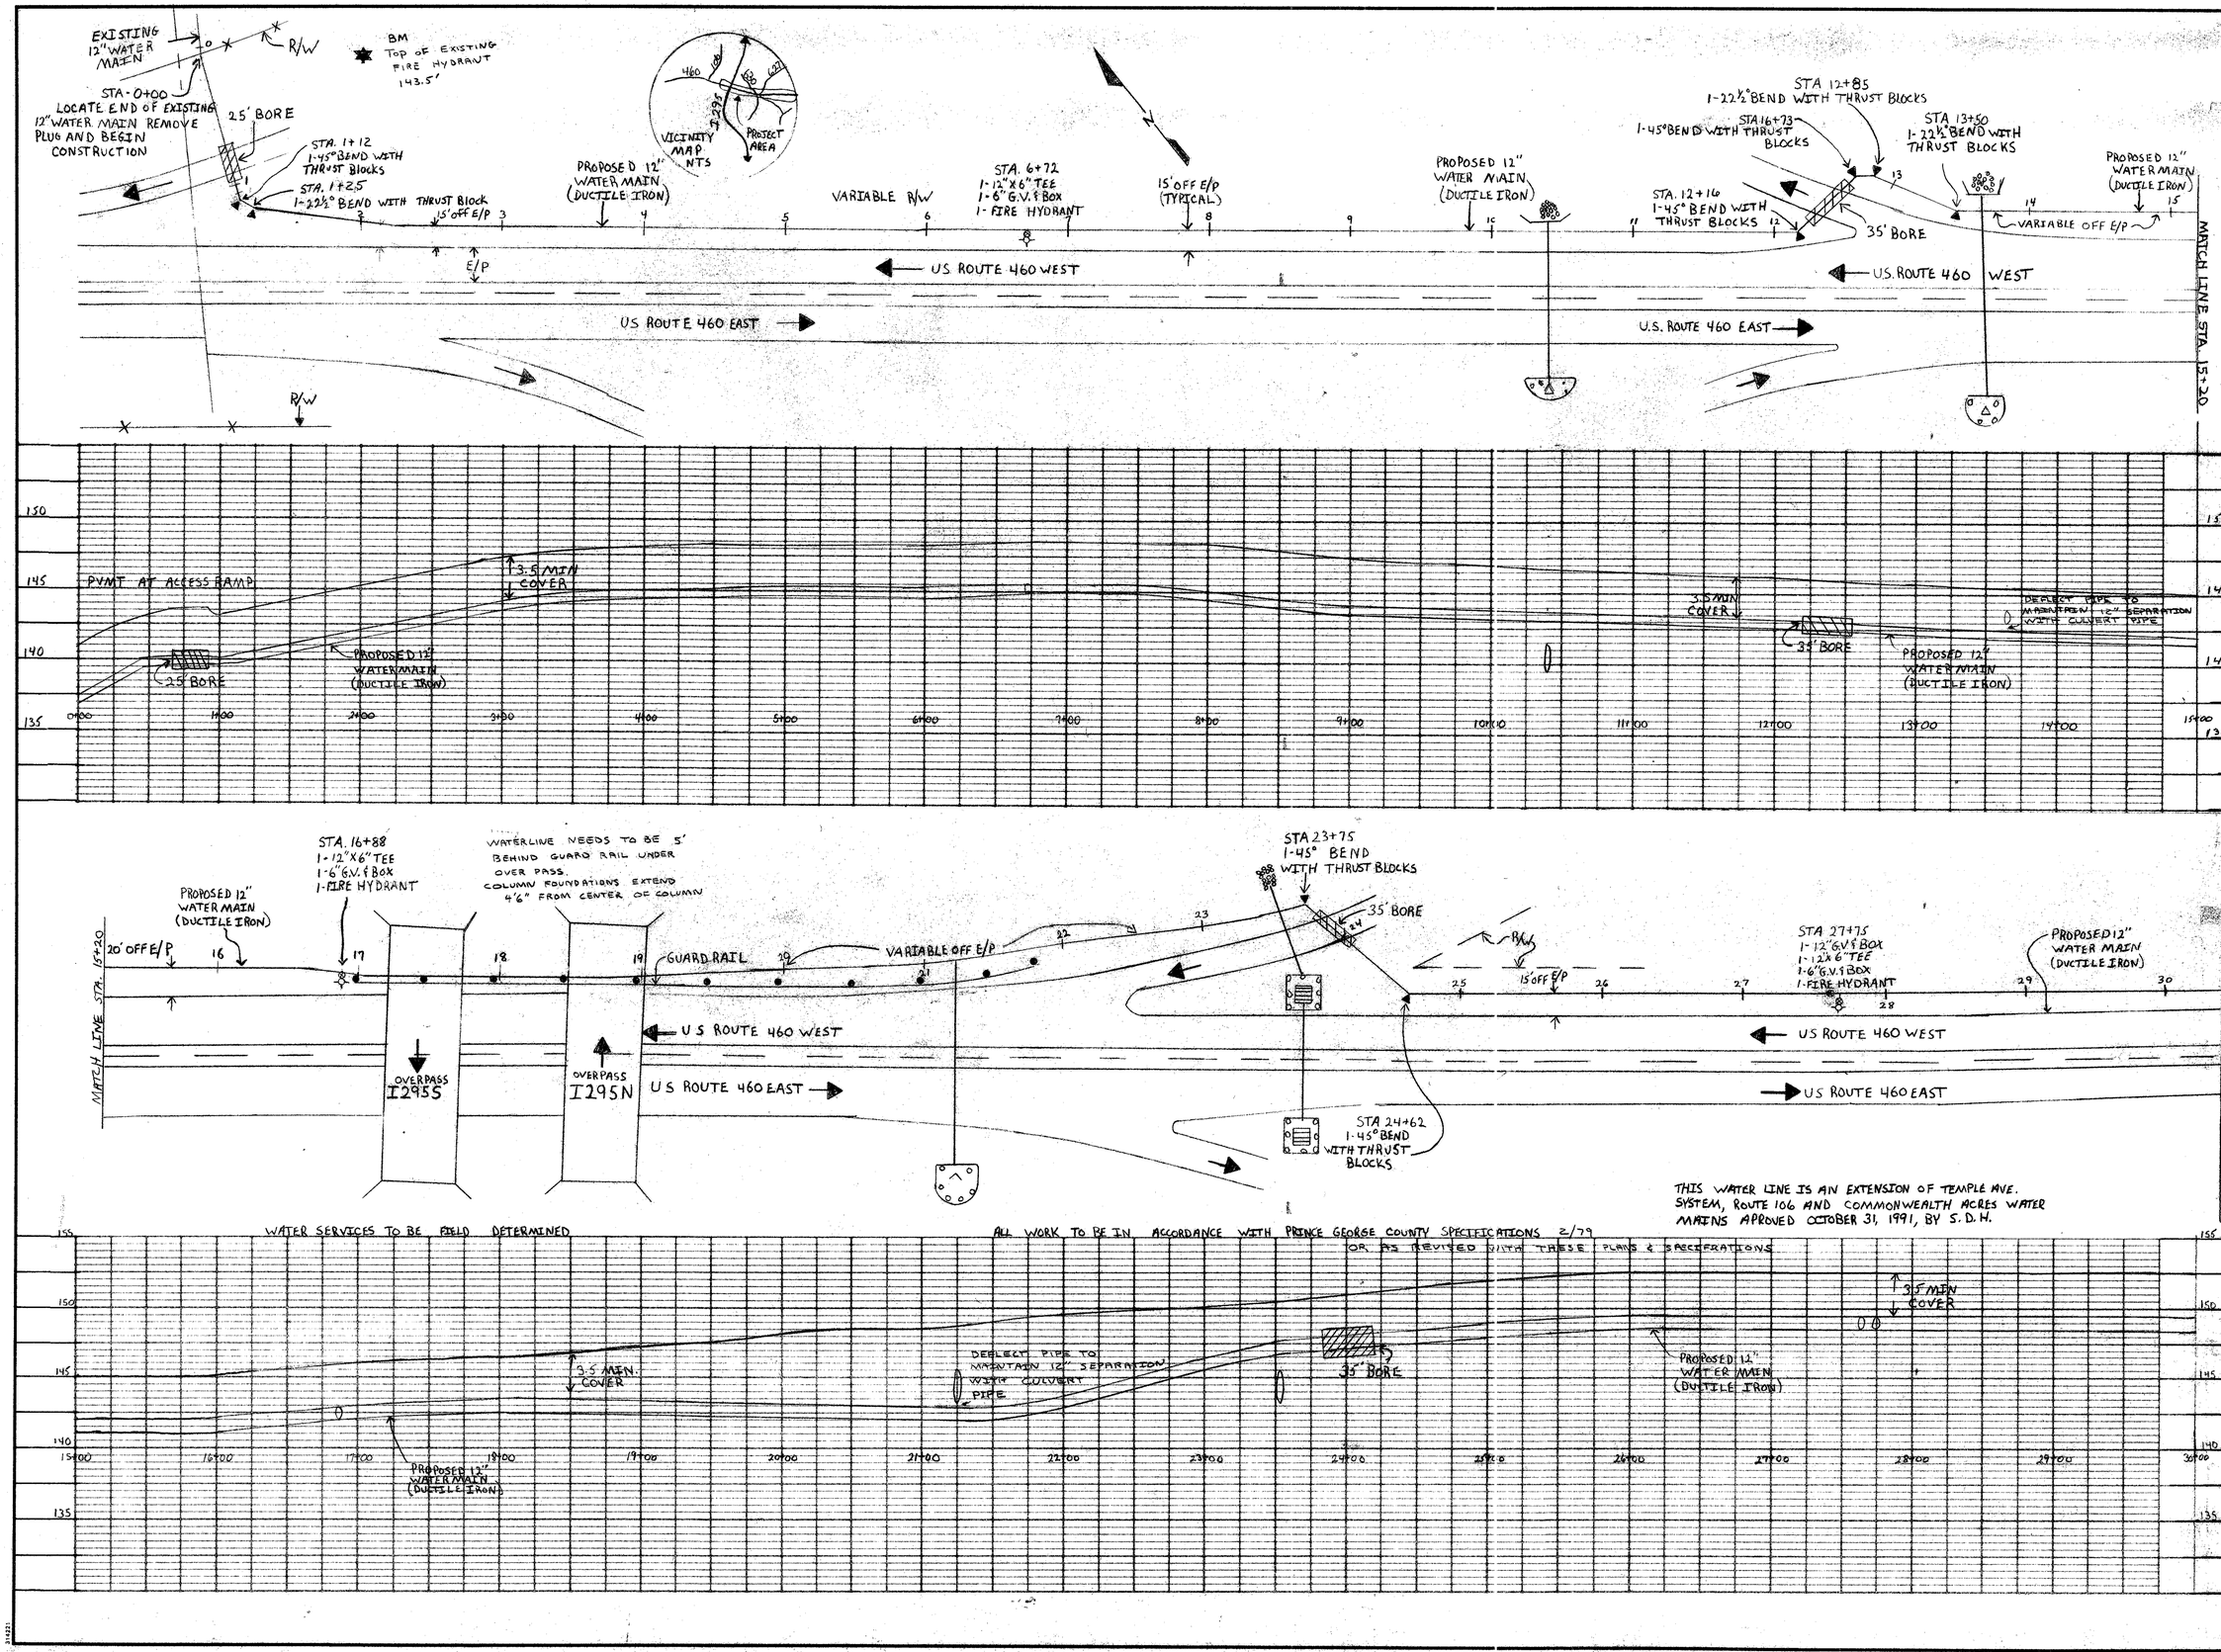

DATE	REVISION DESCRIPTION
1-27-93	Included Thrust blocks on bends @ 1+12 & 1+25

DATE 12-14-92

DRAWN BY DWJ

DESIGNED BY DWJ & SEM

CHECKED BY SEM

SCALE HORIZ 1" = 50' VERT 1" = 5'

ROUTE 460 WATER MAIN

PRINCE GEORGE COUNTY, VIRGINIA

SHEET NO. 1/5

JOB NO.