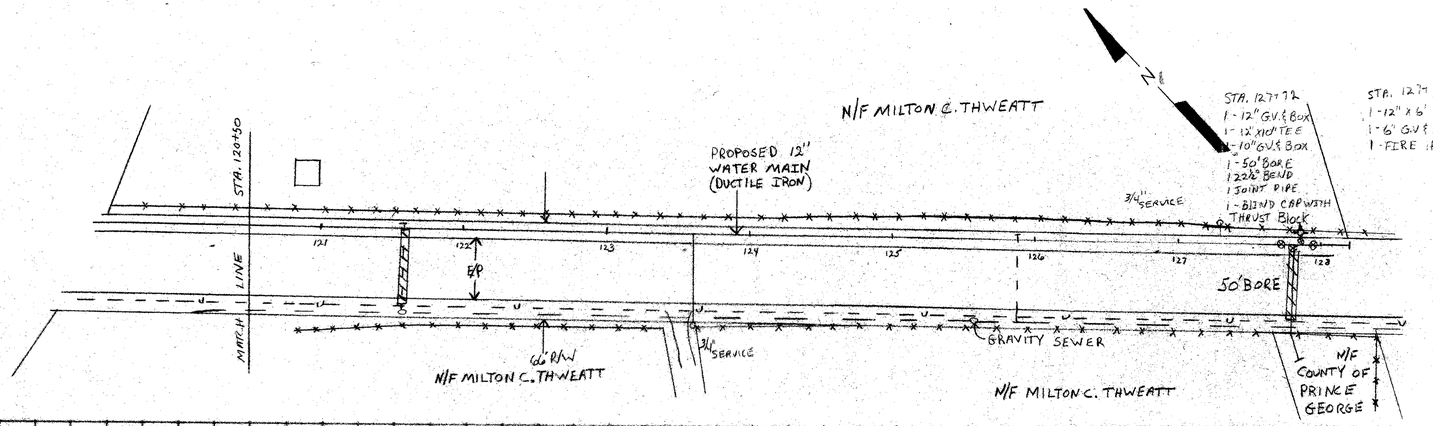

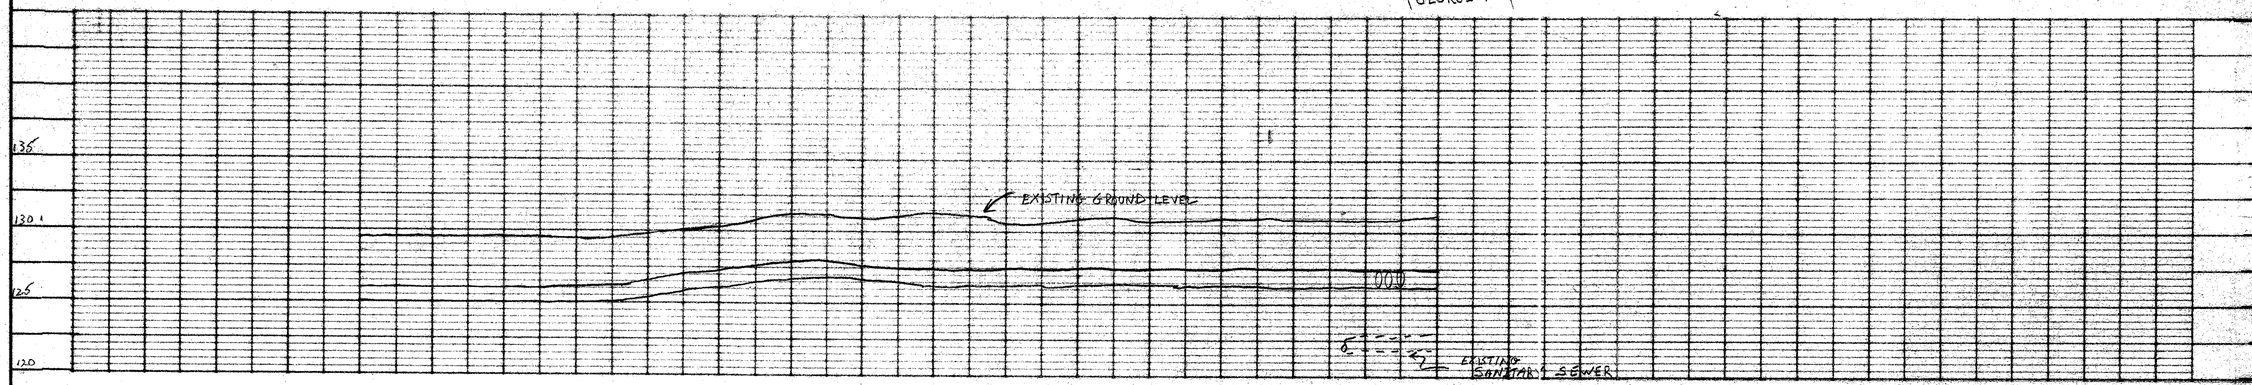

REVISION DESCRIPTION

DATE

DATE
OCT. 5 1993

DRAWN BY
DWJ

DESIGNED BY
SEM, DWJ

CHECKED BY
SEM

SCALE
HORIZ. - 1" = 50'
VERT. - 1" = 5'

ROUTE 460 WATER MAIN

PRINCE GEORGE COUNTY, VIRGINIA

SHEET NO.
5/5

JOB NO.