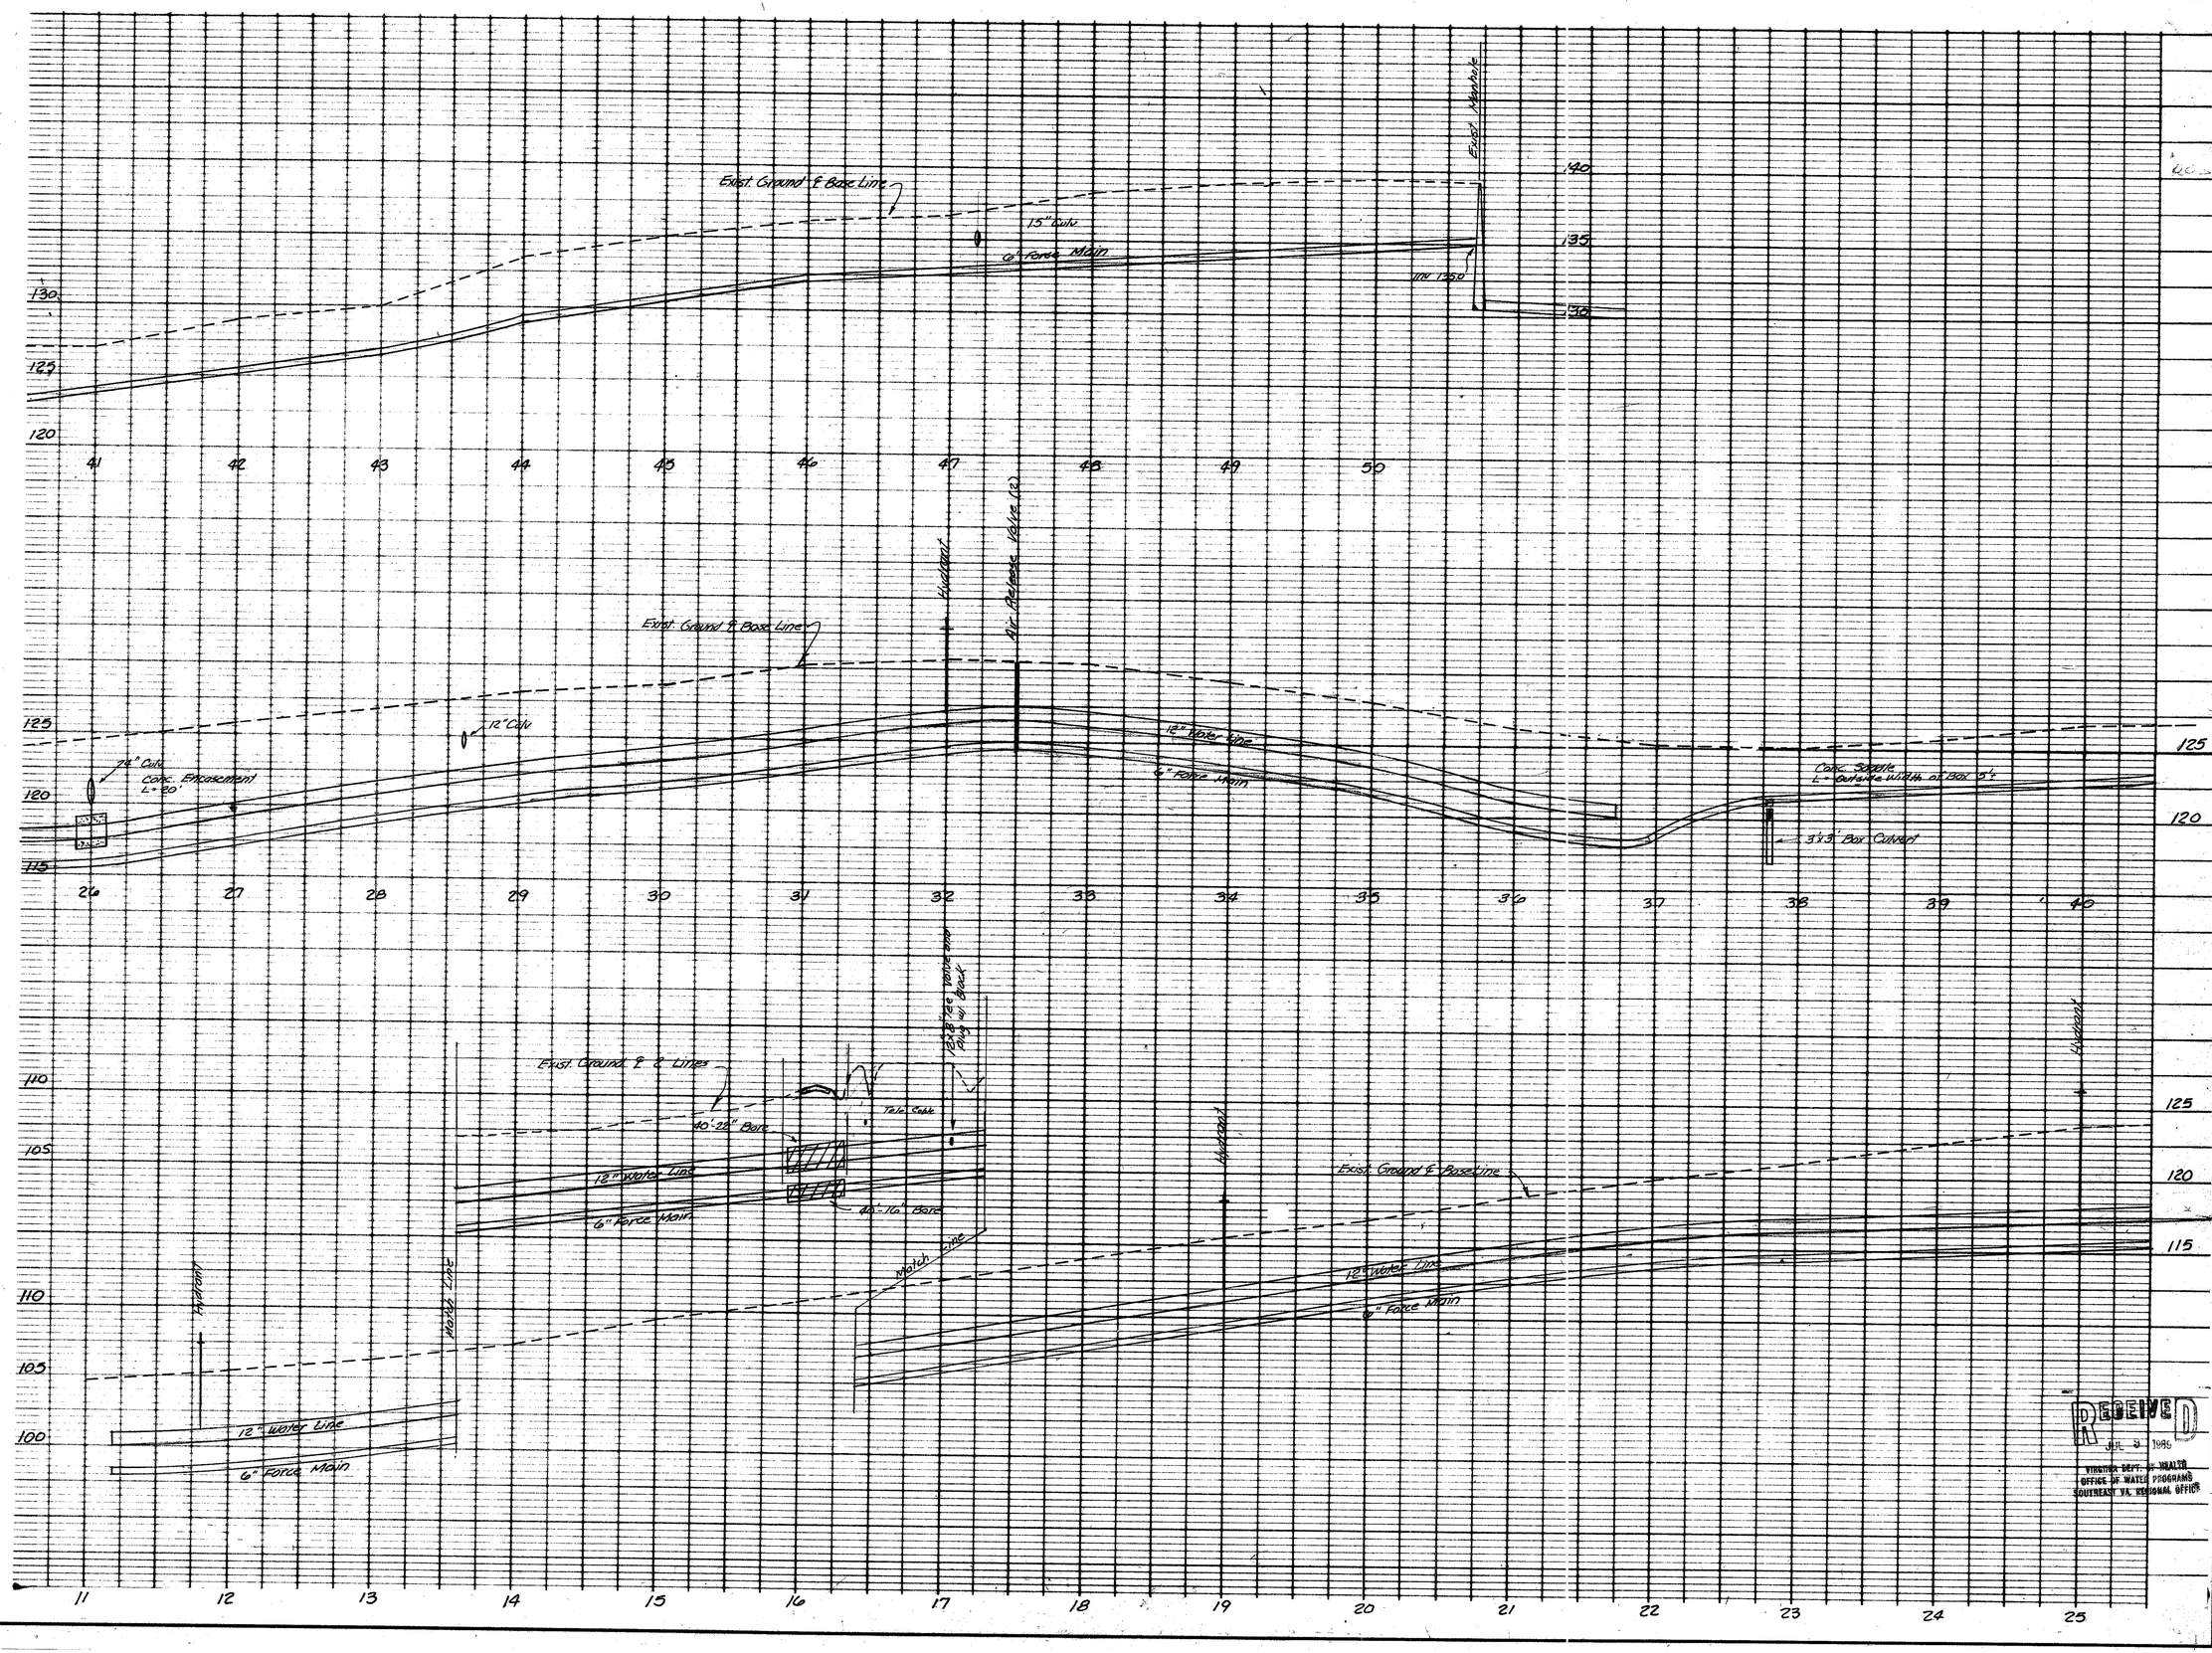

RECEIVED
JUL 3 1989
VIRGINIA DEPT. OF HEALTH
OFFICE OF WATER PROGRAMS
SOUTHEAST VA. REGIONAL OFFICE

711 NORTH COURTHOUSE ROAD
RICHMOND, VIRGINIA 23236
TELEPHONE: (804) 794-3500

8803 STAPLES MILL ROAD
RICHMOND, VIRGINIA 23228
TELEPHONE: (804) 262-7396

4411 CROSSING BOULEVARD
PRINCE GEORGE, VIRGINIA 23875
TELEPHONE: (804) 458-8685

COMMONWEALTH OF VIRGINIA
WALTER M. ALTMAN III
LICENSE No. 11039
PROFESSIONAL ENGINEER

ENGINEERS * ARCHITECTS * SURVEYORS * PLANNERS * LANDSCAPE ARCHITECTS

DATE	REVISION DESCRIPTION

DATE: 12-15-88
DRAWN BY: G.F.C.
DESIGNED BY: W.M.A. III
CHECKED BY: W.M.A. III
SCALE: AS NOTED

Prince George Industrial Water and Sewer Improvements
Rives and Templeton District * Prince George Co., Va.

Profiles 12" W/L, 6" Force Main, Route 460

SHEET NO. 5 of 12
JOB NO. 14044