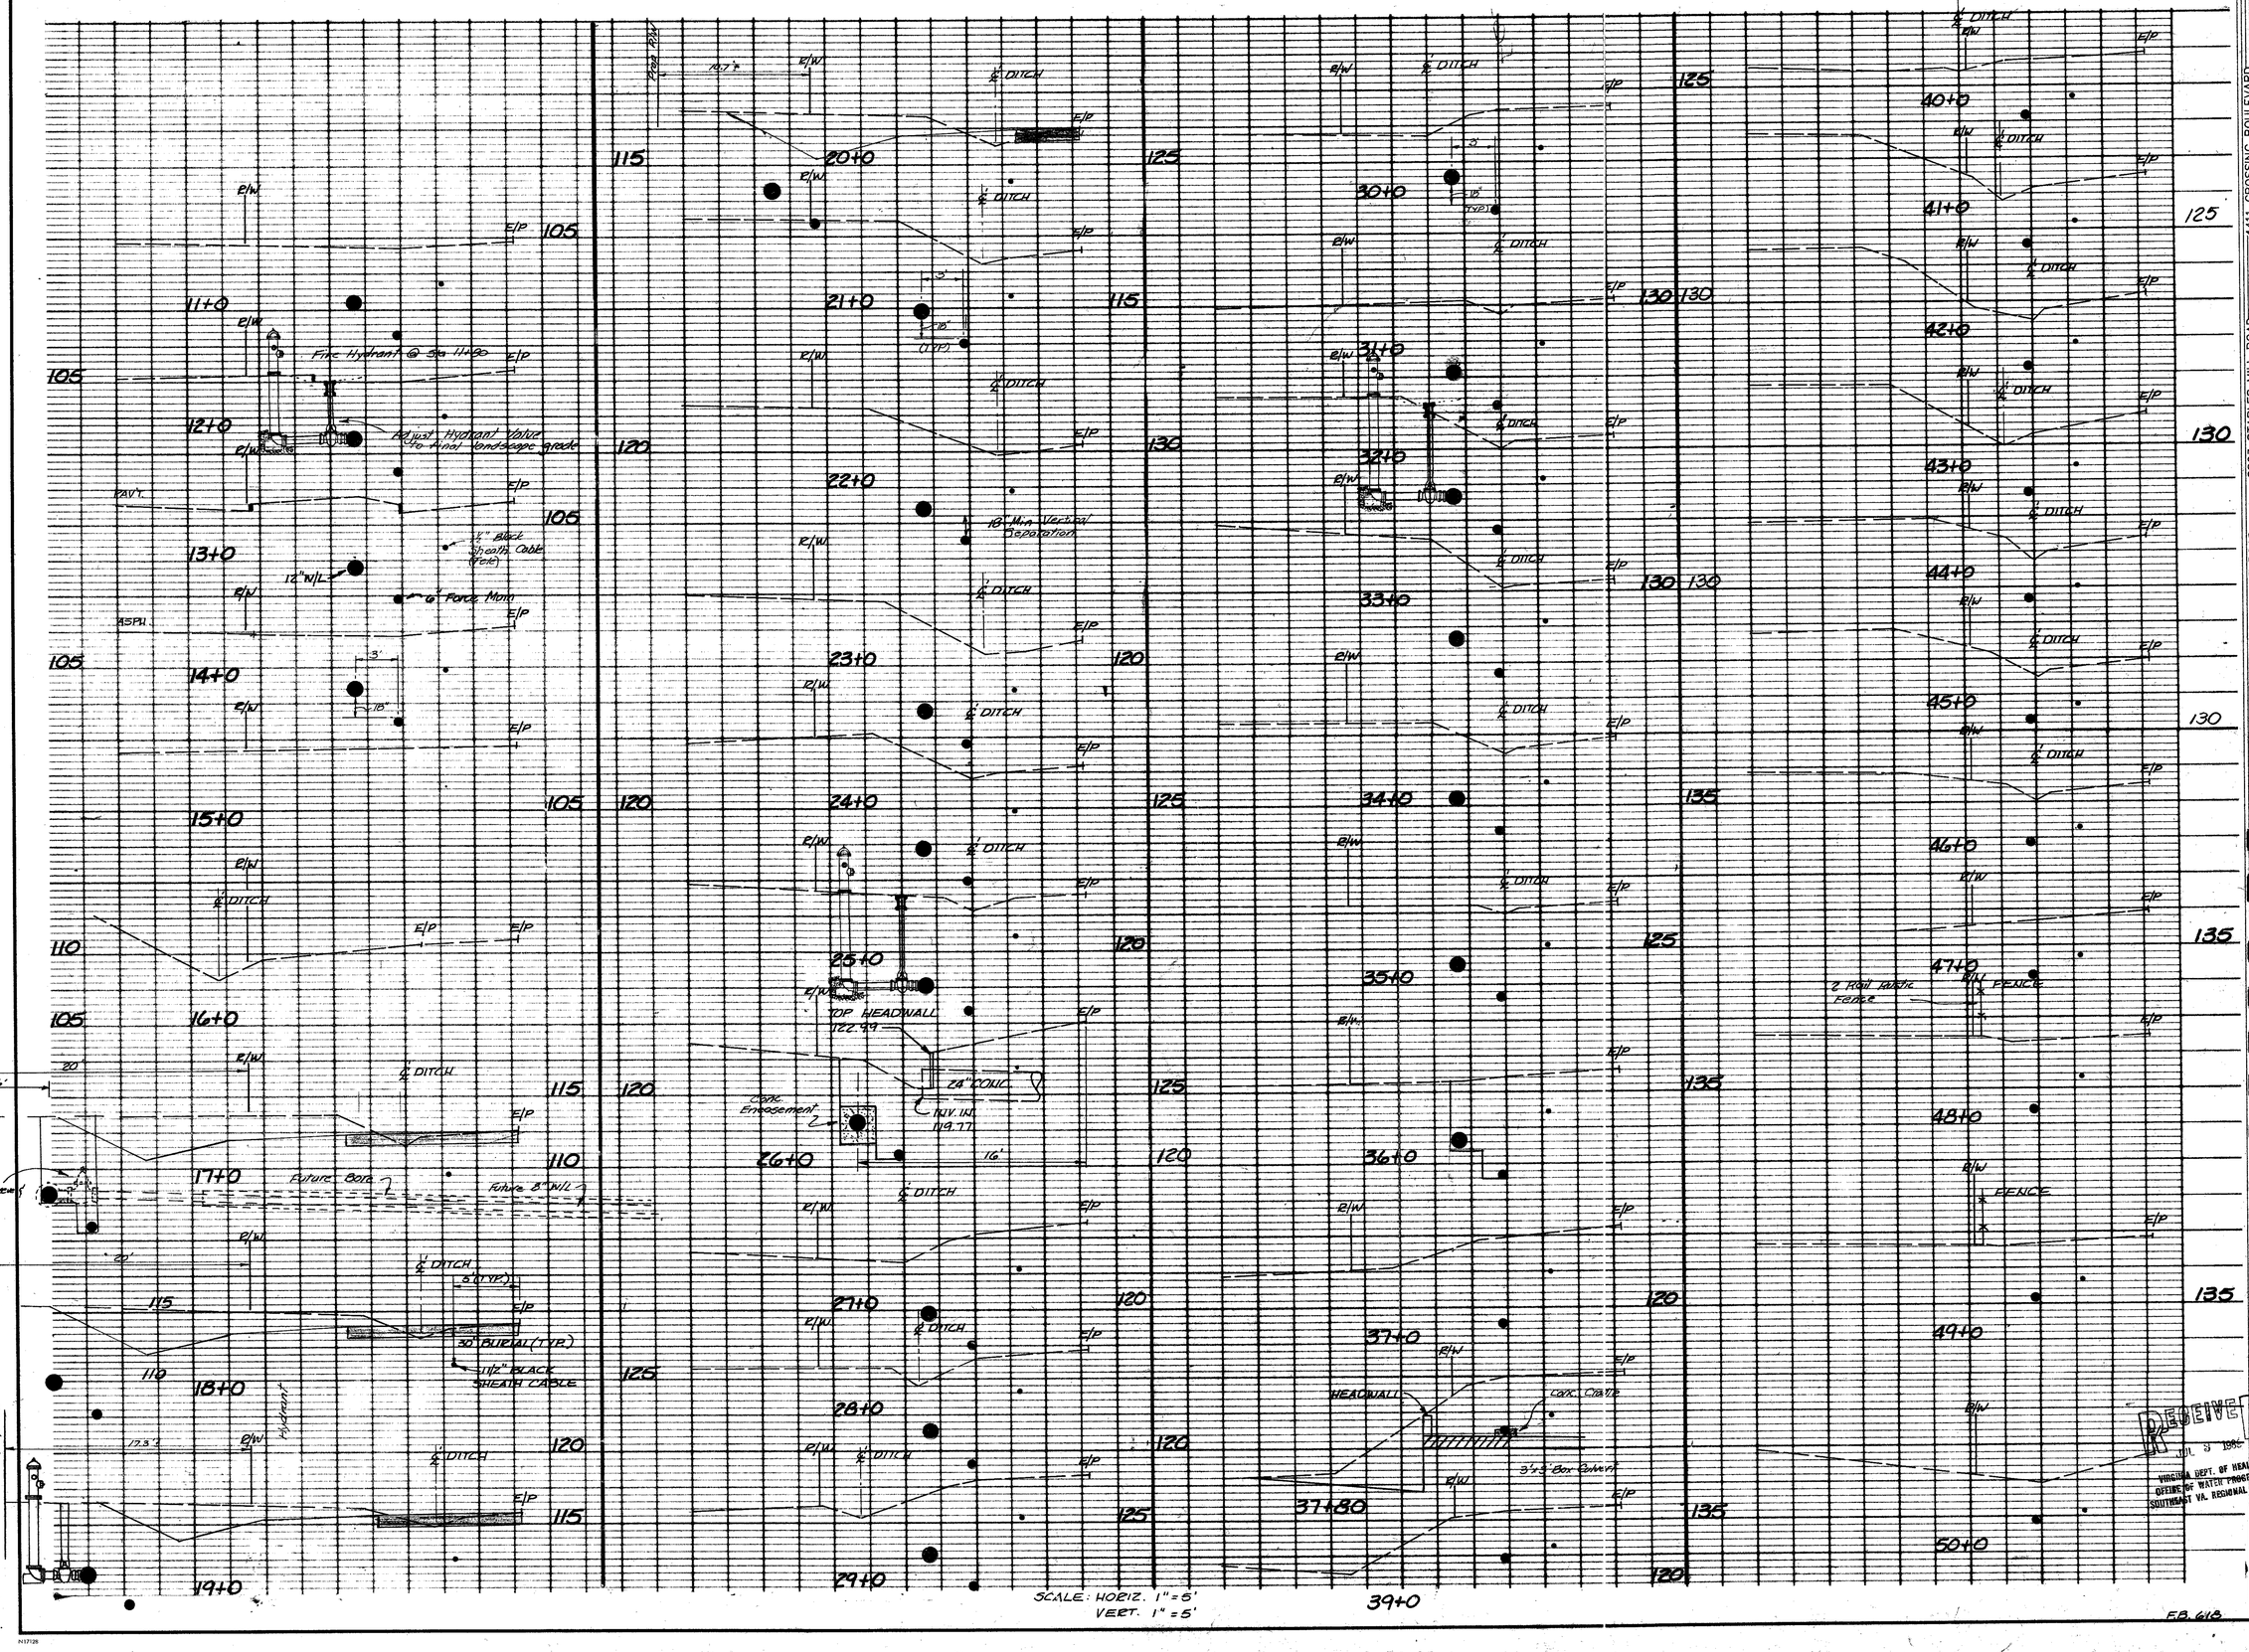


FB. 618


711 NORTH COURTHOUSE ROAD
RICHMOND, VIRGINIA 23236
TELEPHONE: (804) 794-3500

8803 STAPLES MILL ROAD
RICHMOND, VIRGINIA 23228
TELEPHONE: (804) 262-7396

4411 CROSSING BOULEVARD
PRINCE GEORGE, VIRGINIA 23875
TELEPHONE: (804) 458-8685

PLANNERS * LANDSCAPE ARCHITECTS * SURVEYORS * ARCHITECTS * ENGINEERS


| DATE | REVISION DESCRIPTION |
|---|---|
| 6-30-89 | Grad. Rev. |

COMMONWEALTH OF VIRGINIA
WALTER M. ALTHAM III
LICENSE No. 11039
PROFESSIONAL ENGINEER

DATE 12-15-88
DRAWN BY G.F.C.
DESIGNED BY W.M.A. III
CHECKED BY W.M.A. III
SCALE As NOTED

# Prince George Industrial Water and Sewer Improvements
## Rives and Templeton District * Prince George Co., Va.
## Cross Sections – 12" W/L, 6" Force Main, Route 460

SHEET NO. 7 of 12
JOB NO. 14044


RECEIVED
JUL 3 1989
VIRGINIA DEPT. OF HEALTH
OFFICE OF WATER PROGRAMS
SOUTHEAST VA. REGIONAL OFFICE