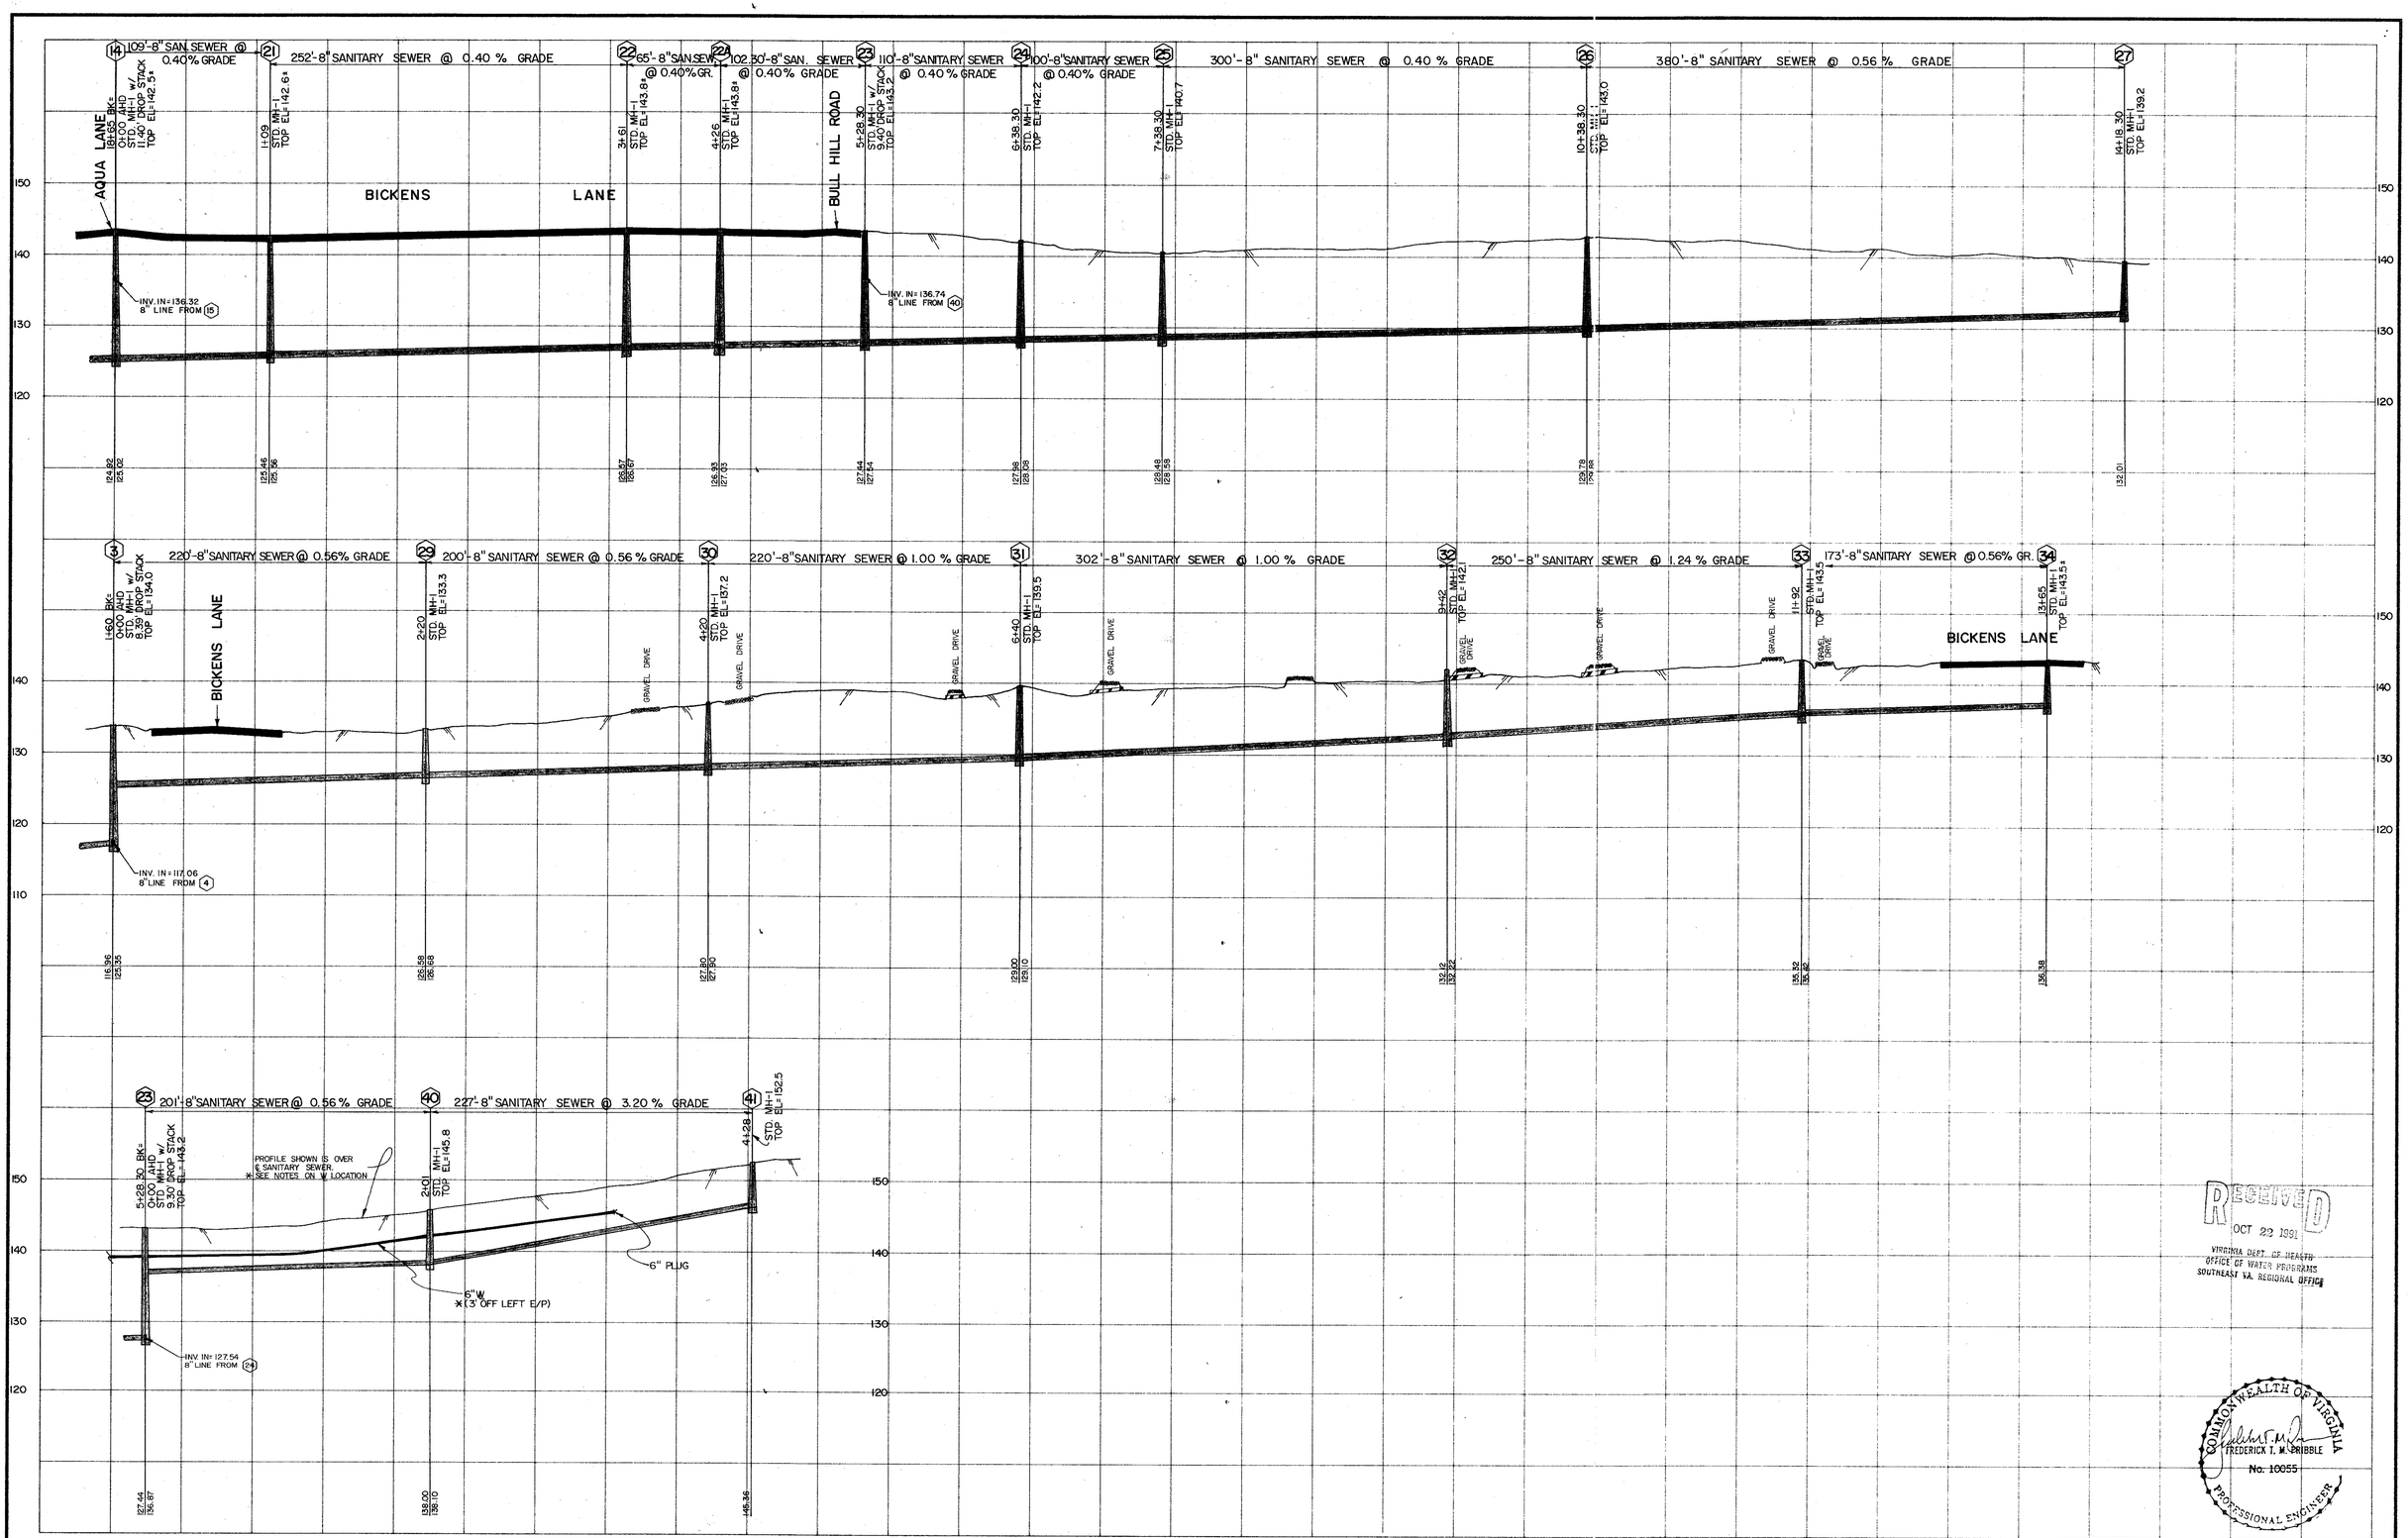


RECEIVED
OCT 22 1991
VIRGINIA DEPT. OF HEALTH
OFFICE OF WATER PROGRAMS
SOUTHEAST VA. REGIONAL OFFICE

COMMONWEALTH OF VIRGINIA
FREDERICK T. M. PRIBBLE
No. 10055
PROFESSIONAL ENGINEER

**Draper Aden Associates**
CONSULTING ENGINEERS
Richmond, Virginia -- Blacksburg, Virginia

| | |
|---|---|
| DESIGNED: | PCB |
| DRAWN: | PCB |
| CHECKED: | FTP |
| DATE: | 1/31/90 |

**PRINCE GEORGE WATER & SEWER EXTENSIONS**
**RTE. 630 / KING SUBDIVISION ADDITION**
COUNTY OF PRINCE GEORGE, VIRGINIA

**PROFILES**

REVISIONS

SCALE: HORZ: 1" = 50' VERT: 1" = 10'

PLAN NO. T – 20213

SHEET 10 OF 13