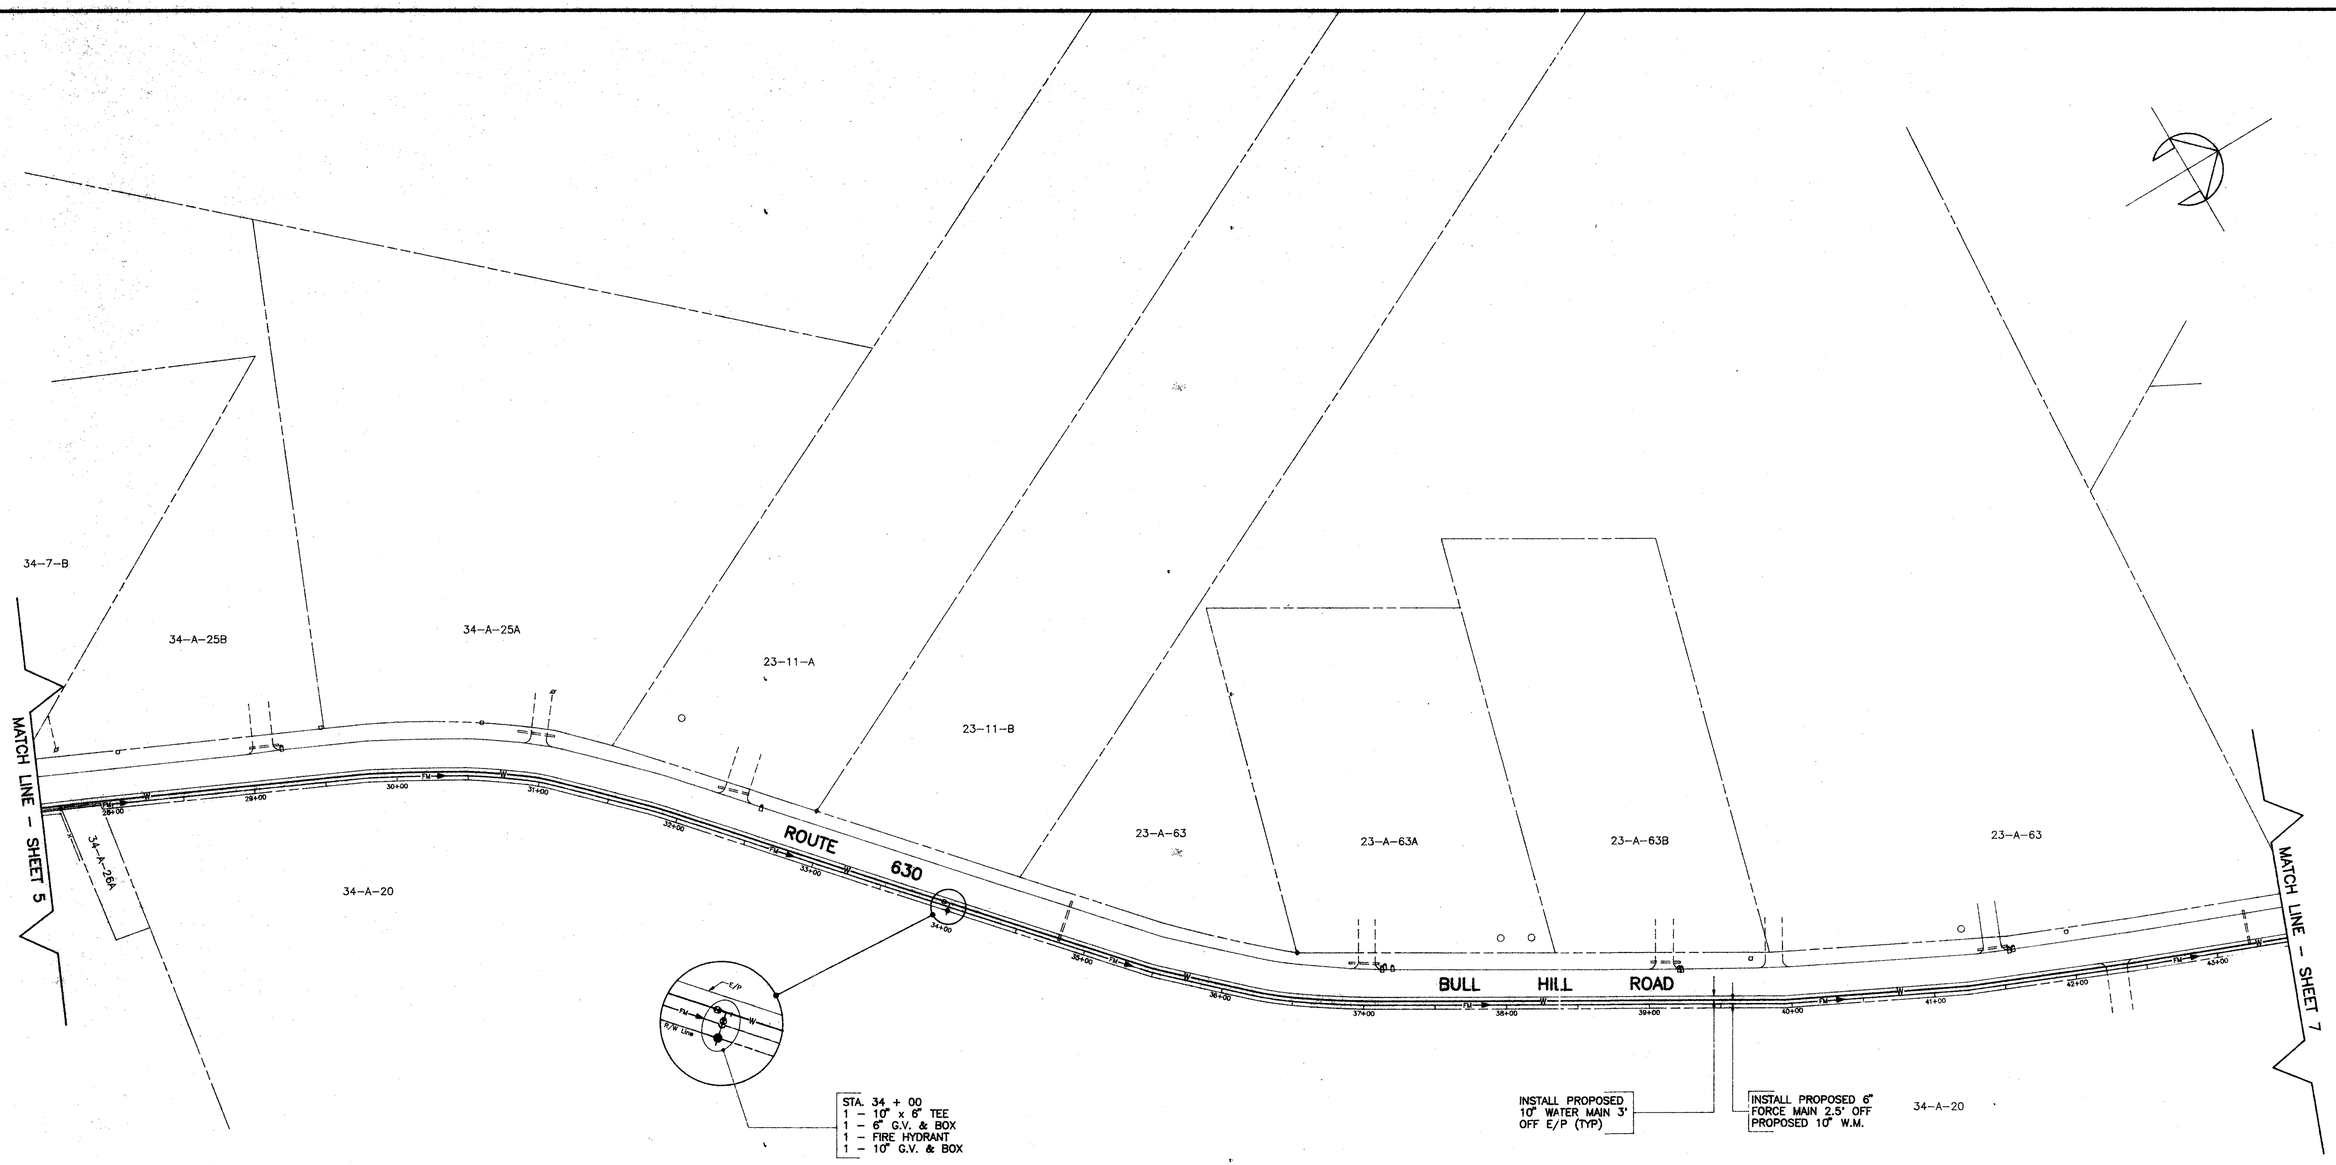

RECEIVED
OCT 23 1991
VIRGINIA DEPT. OF HEALTH
OFFICE OF WATER PROGRAMS
SOUTHEAST VA. REGIONAL OFFICE

COMMONWEALTH OF VIRGINIA
FREDERICK T. M. PRIBBLE
No. 10055
PROFESSIONAL ENGINEER

20213-4D.DWG

Draper Aden Associates CONSULTING ENGINEERS Richmond, Virginia - Blacksburg, Virginia	DESIGNED: FTP DRAWN: HLJ CHECKED: JNL DATE: 1/31/90	PRINCE GEORGE WATER & SEWER EXTENSIONS RTE. 630 / KING SUBDIVISION ADDITION COUNTY OF PRINCE GEORGE, VIRGINIA	PLAN	REVISIONS	SCALE: 1" = 50' PLAN NO. T - 20213	SHEET 6 OF 13