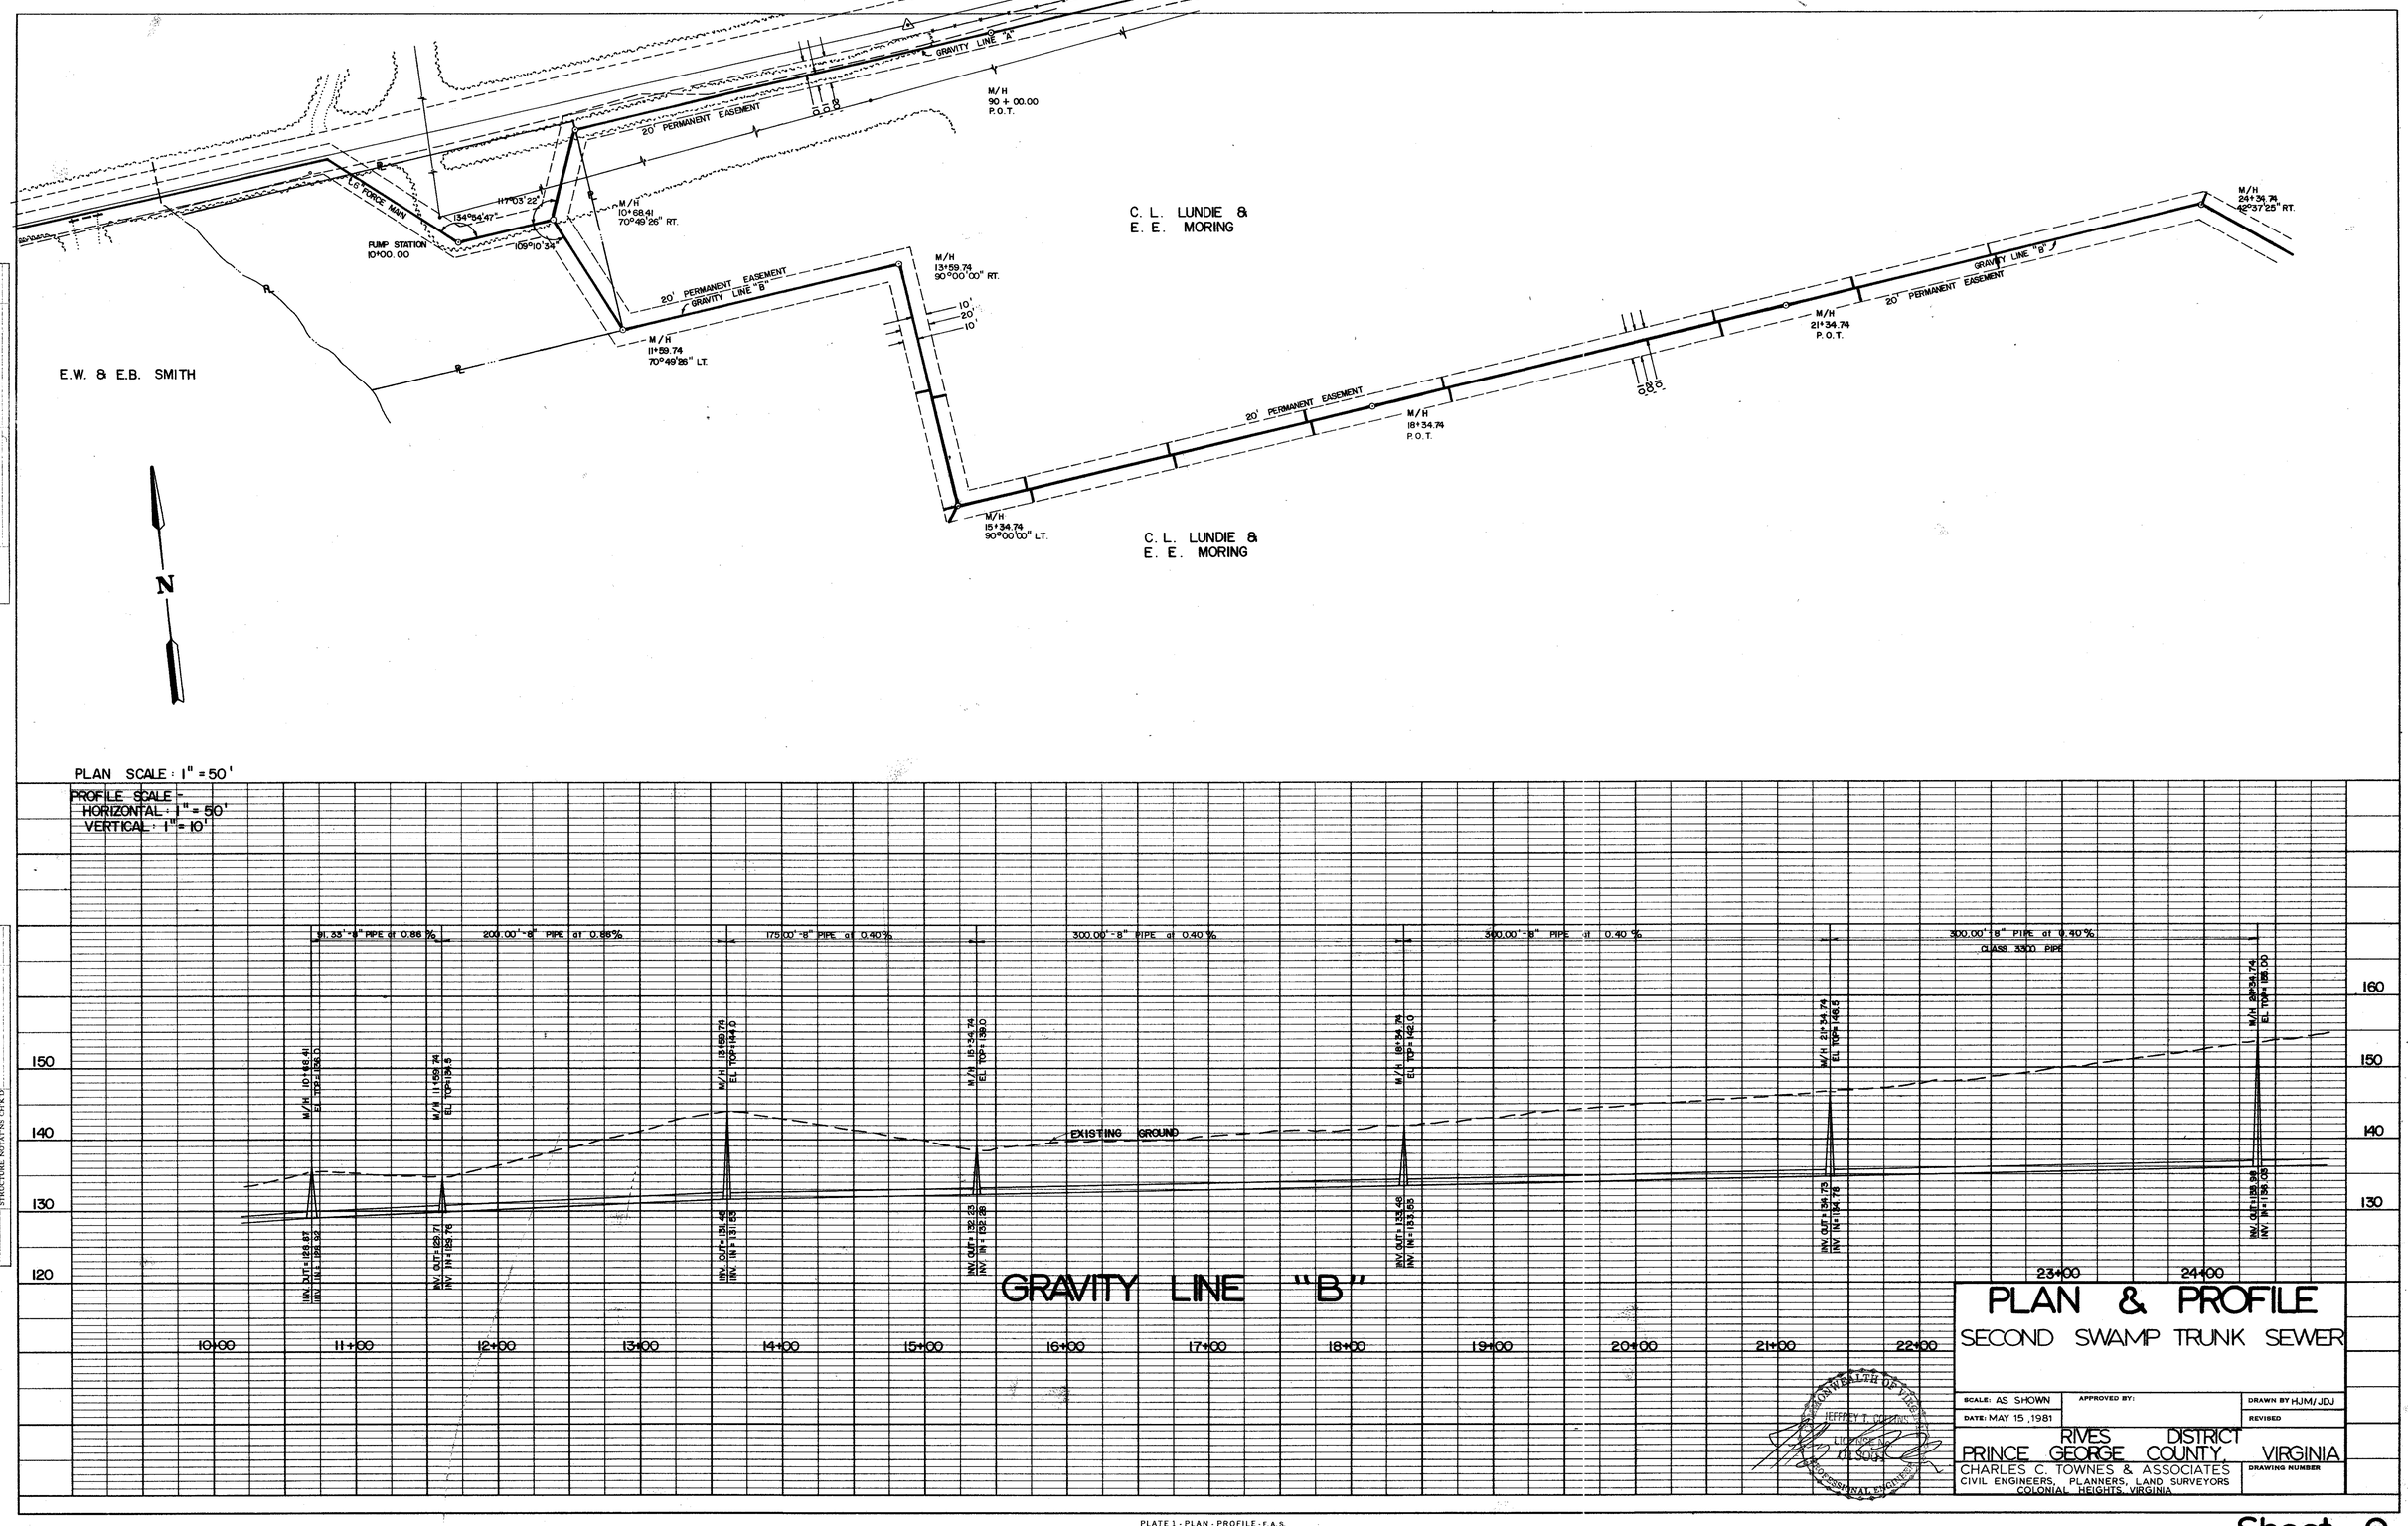

PLAN & PROFILE

SECOND SWAMP TRUNK SEWER

SCALE: AS SHOWN	APPROVED BY:	DRAWN BY HJM/JDJ
DATE: MAY 15, 1981		REVISED

RIVES DISTRICT

PRINCE GEORGE COUNTY, VIRGINIA

CHARLES C. TOWNES & ASSOCIATES
CIVIL ENGINEERS, PLANNERS, LAND SURVEYORS
COLONIAL HEIGHTS, VIRGINIA

DRAWING NUMBER

Sheet 9

PLATE 1 - PLAN - PROFILE - F.A.S.
CLEARPRINT PAPER CO., S. F. CAL.
NO. 1000H-1