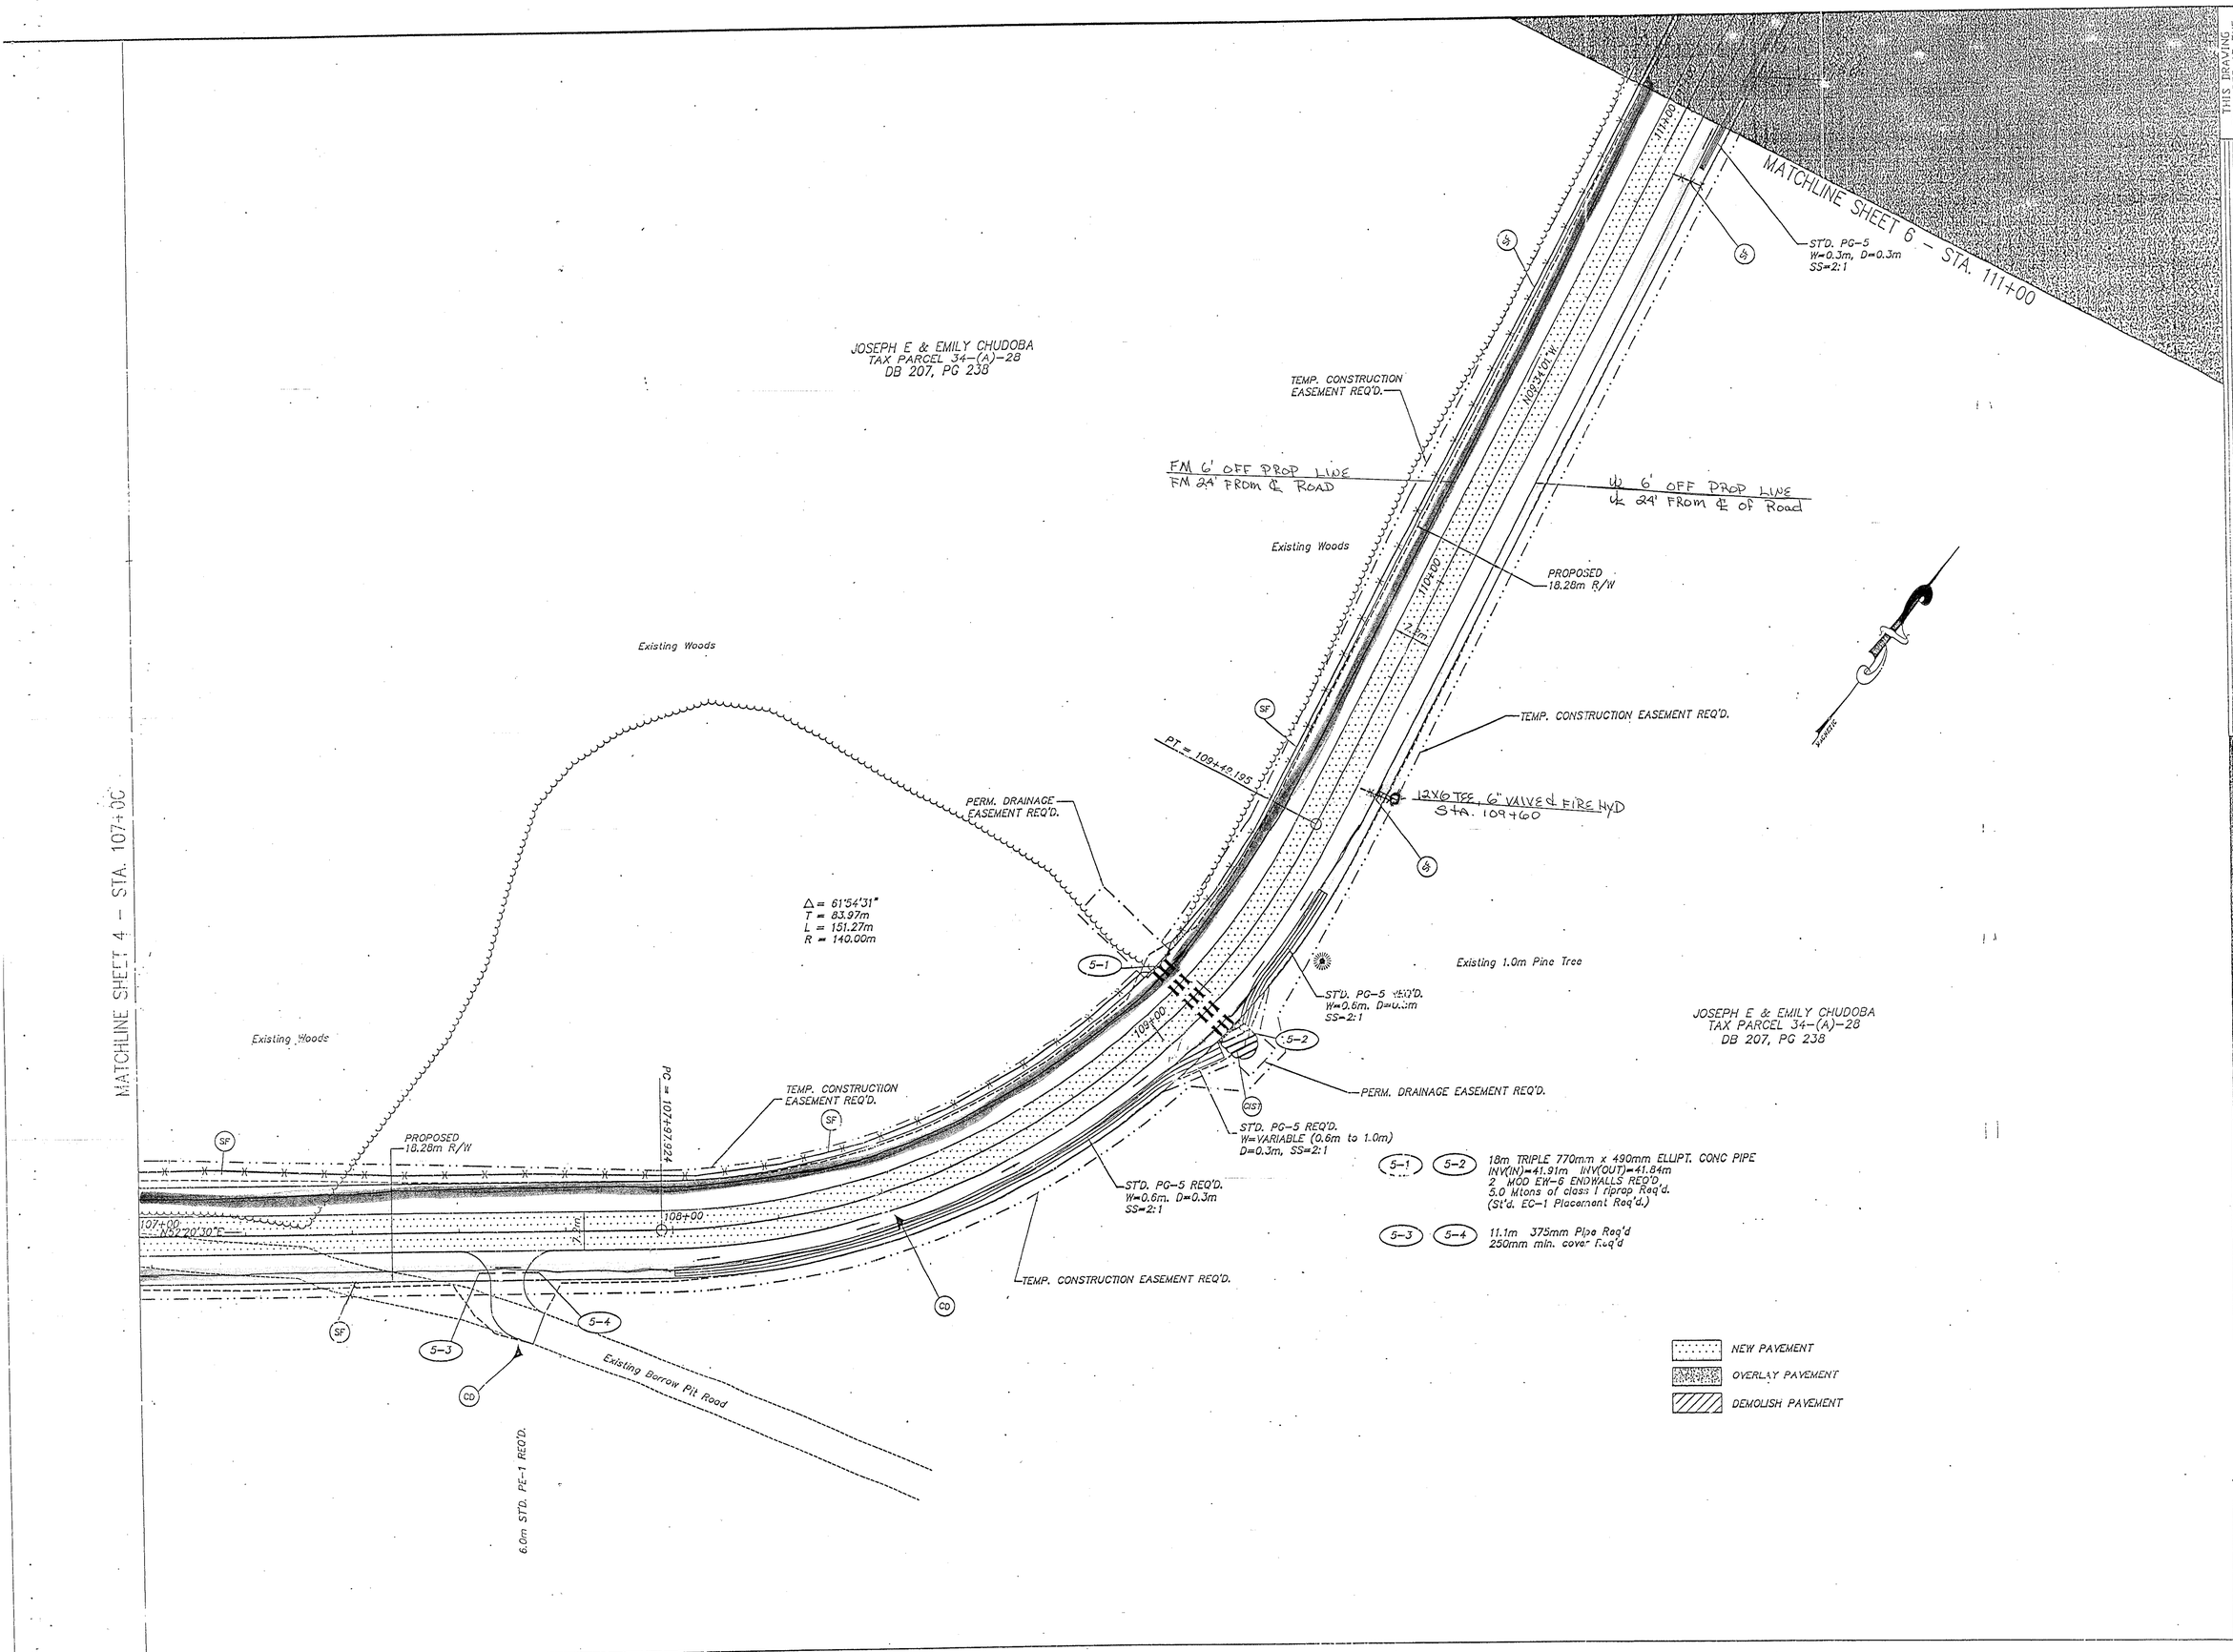

THIS DRAWING PREPARED AT THE CORPORATE HEADQUARTERS

COMMONWEALTH OF VIRGINIA
CHRISTOPHER M. KEPPER
No. 23346
PROFESSIONAL ENGINEER

CORPORATE HEADQUARTERS
7116 CHURCHILL ROAD
RICHMOND, VIRGINIA 23235-4015
TELEPHONE (804) 794-9500
FAX (804) 794-7929

PRINCE GEORGE OFFICE
6883 STAPLES MILL ROAD
RICHMOND, VIRGINIA 23228-5708
TELEPHONE (804) 262-7285
FAX (804) 262-7819

DANVILLE OFFICE
1861 MONUMENTAL DRIVE
DANVILLE, VIRGINIA 24541-1142
TELEPHONE (804) 793-0799
FAX (804) 793-4122

REVISION DESCRIPTION

DATE	
DATE	12/18/97
DRAWN BY	CMC
DESIGNED BY	DRL
CHECKED BY	CMK
SCALE	1:500

SIMMONS
Founded 1893
ENGINEERS * ARCHITECTS * SURVEYORS * LANDSCAPE ARCHITECTS * ENVIRONMENTAL SCIENTISTS * GEOGRAPHIC INFORMATION SYSTEMS CONSULTANTS * CONSTRUCTION MANAGERS

INDUSTRIAL ACCESS ROAD / SOUTHPOINT BUSINESS PARK

PRINCE GEORGE COUNTY, VA.

PLAN

SHEET NO. 5

JOB NO. 17579-27