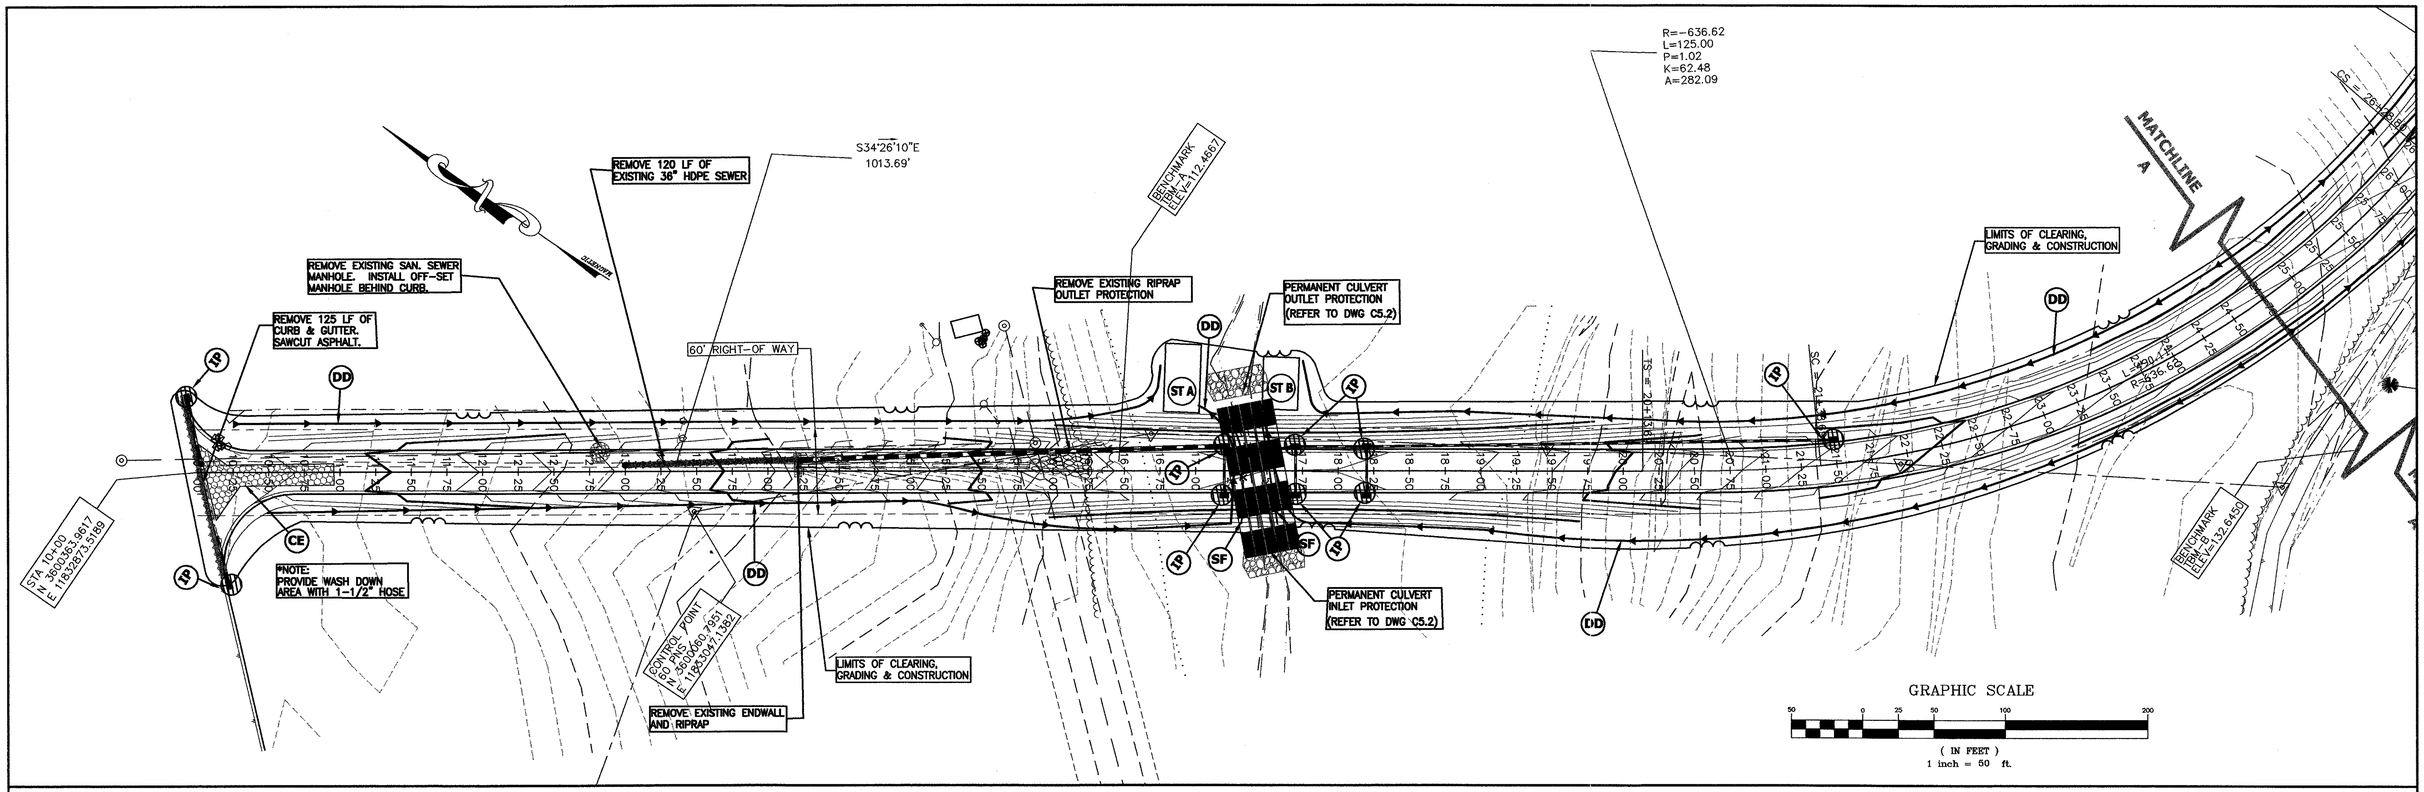

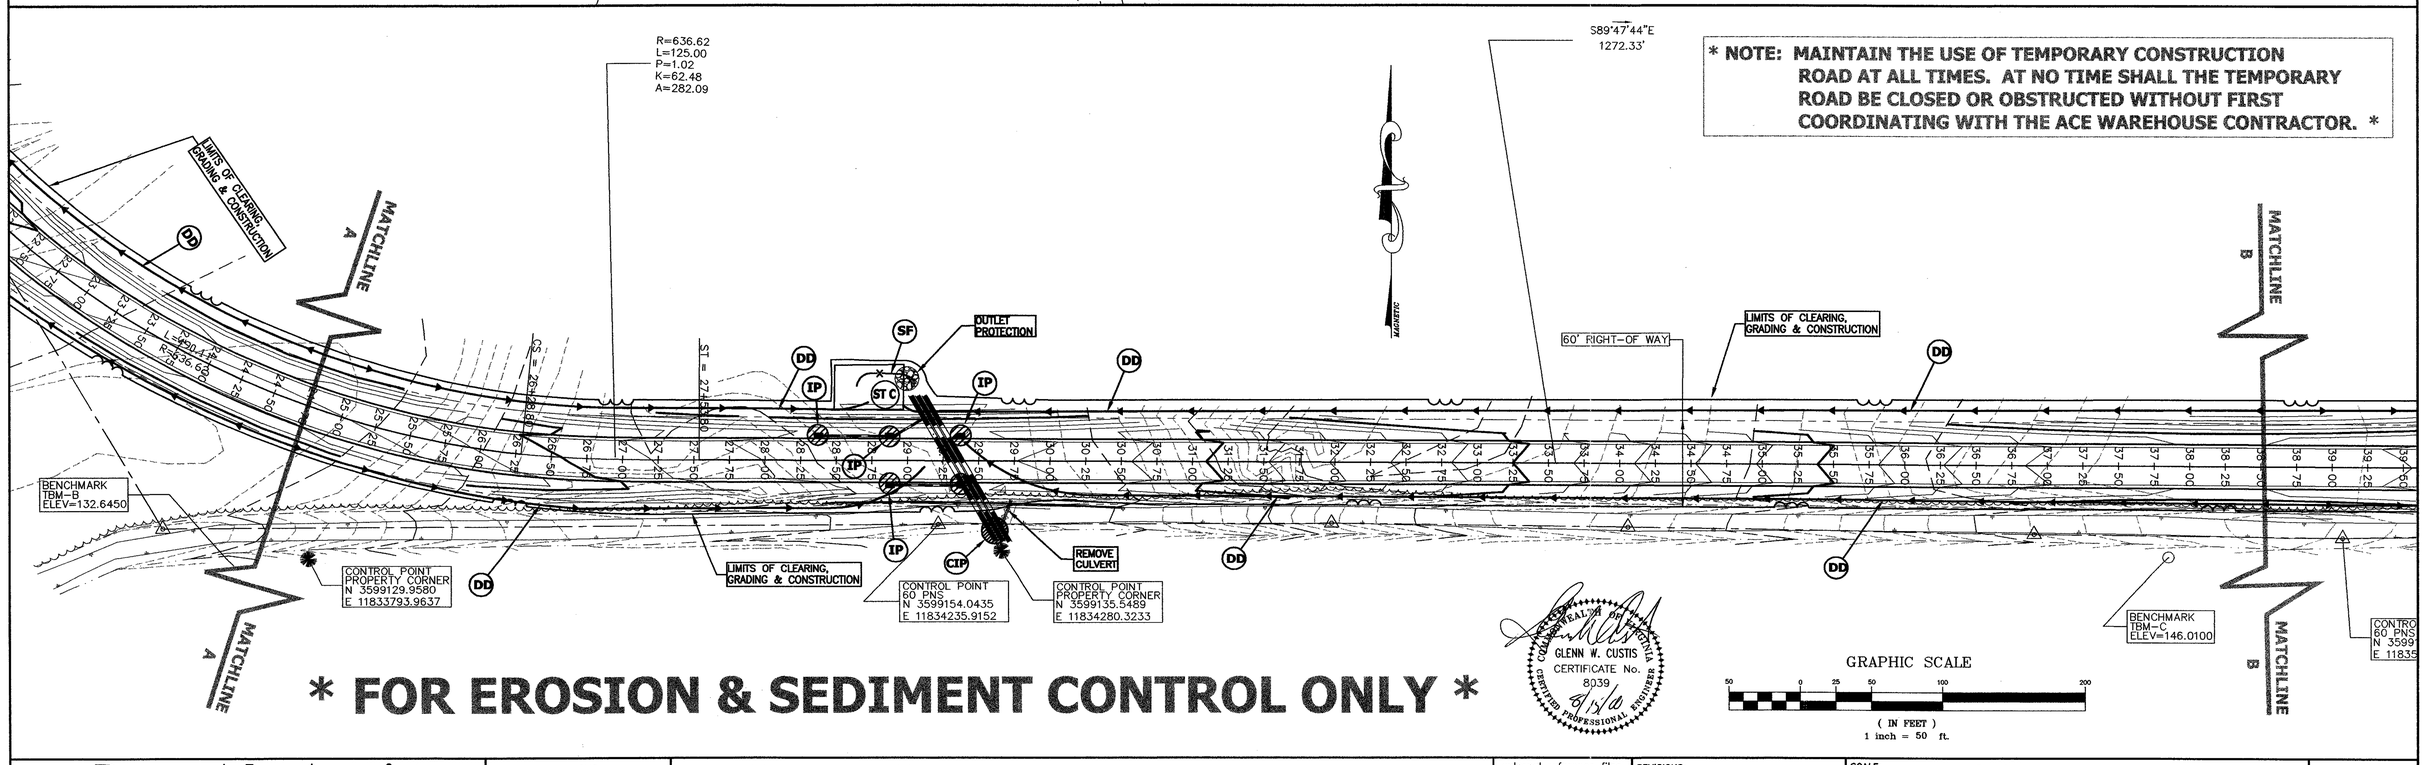

* FOR EROSION & SEDIMENT CONTROL ONLY *

GLENN W. CUSTIS
CERTIFICATE No. 8039

Draper Aden Associates
Blacksburg • Richmond, Virginia
Engineering • Surveying • Environmental Services

DESIGNED:	CMS
DRAWN:	DAA
CHECKED:	GWC
DATE:	8/13/00

EROSION & SEDIMENT CONTROL PLAN
SOUTHPOINT BUSINESS PARK ACCESS ROAD
PRINCE GEORGE COUNTY, VIRGINIA

external reference files
STHPT1.DWG

REVISIONS:

SCALE: 1"=50'

PLAN NO. T-R00223.03L

C2.1

P:\PROJECTS\R00\R0022\R00223-03\DWG\00223C03C2_.DWG