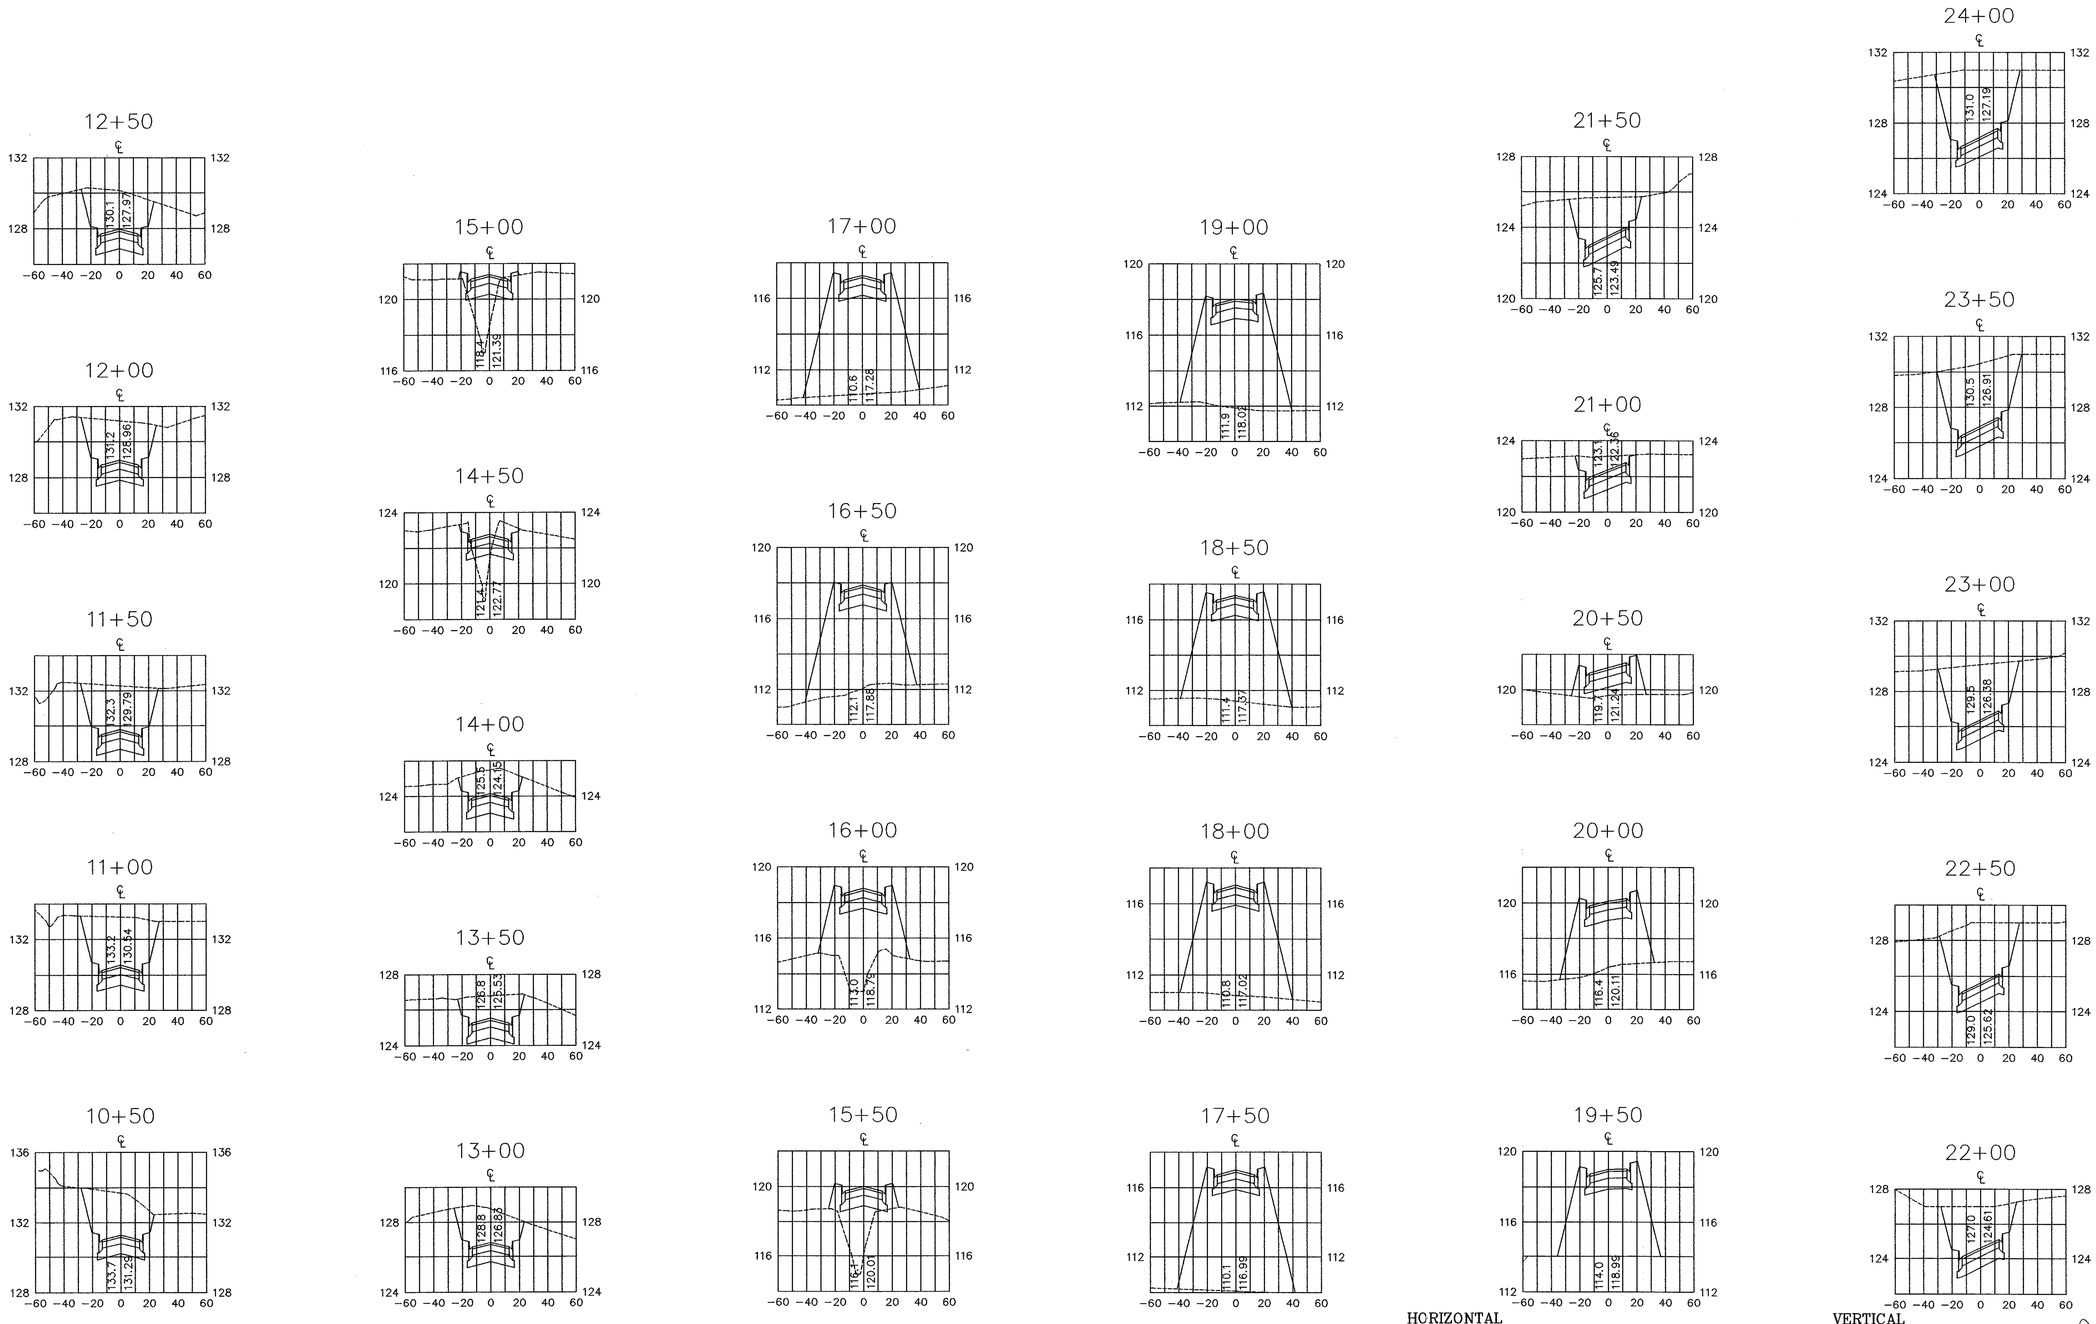

COMMONWEALTH OF VIRGINIA
GLENN W. CUSTIS
CERTIFICATE No. 8039
8/13/00
CERTIFIED PROFESSIONAL ENGINEER

XSECTIONS.DWG

Draper Aden Associates
Blacksburg • Richmond, Virginia
Engineering • Surveying • Environmental Services

DESIGNED:	CMS
DRAWN:	DAA
CHECKED:	GWC
DATE:	8/13/00

CROSS SECTIONS
SOUTHPOINT BUSINESS PARK ACCESS ROAD
PRINCE GEORGE COUNTY, VIRGINIA

external reference files

REVISIONS:

SCALE: 1"=50'

PLAN NO. T-R00223.03L

C4.1

P:\PROJECTS\R00\R00223\R00223-03L\DWG\XSECTIONS.DWG