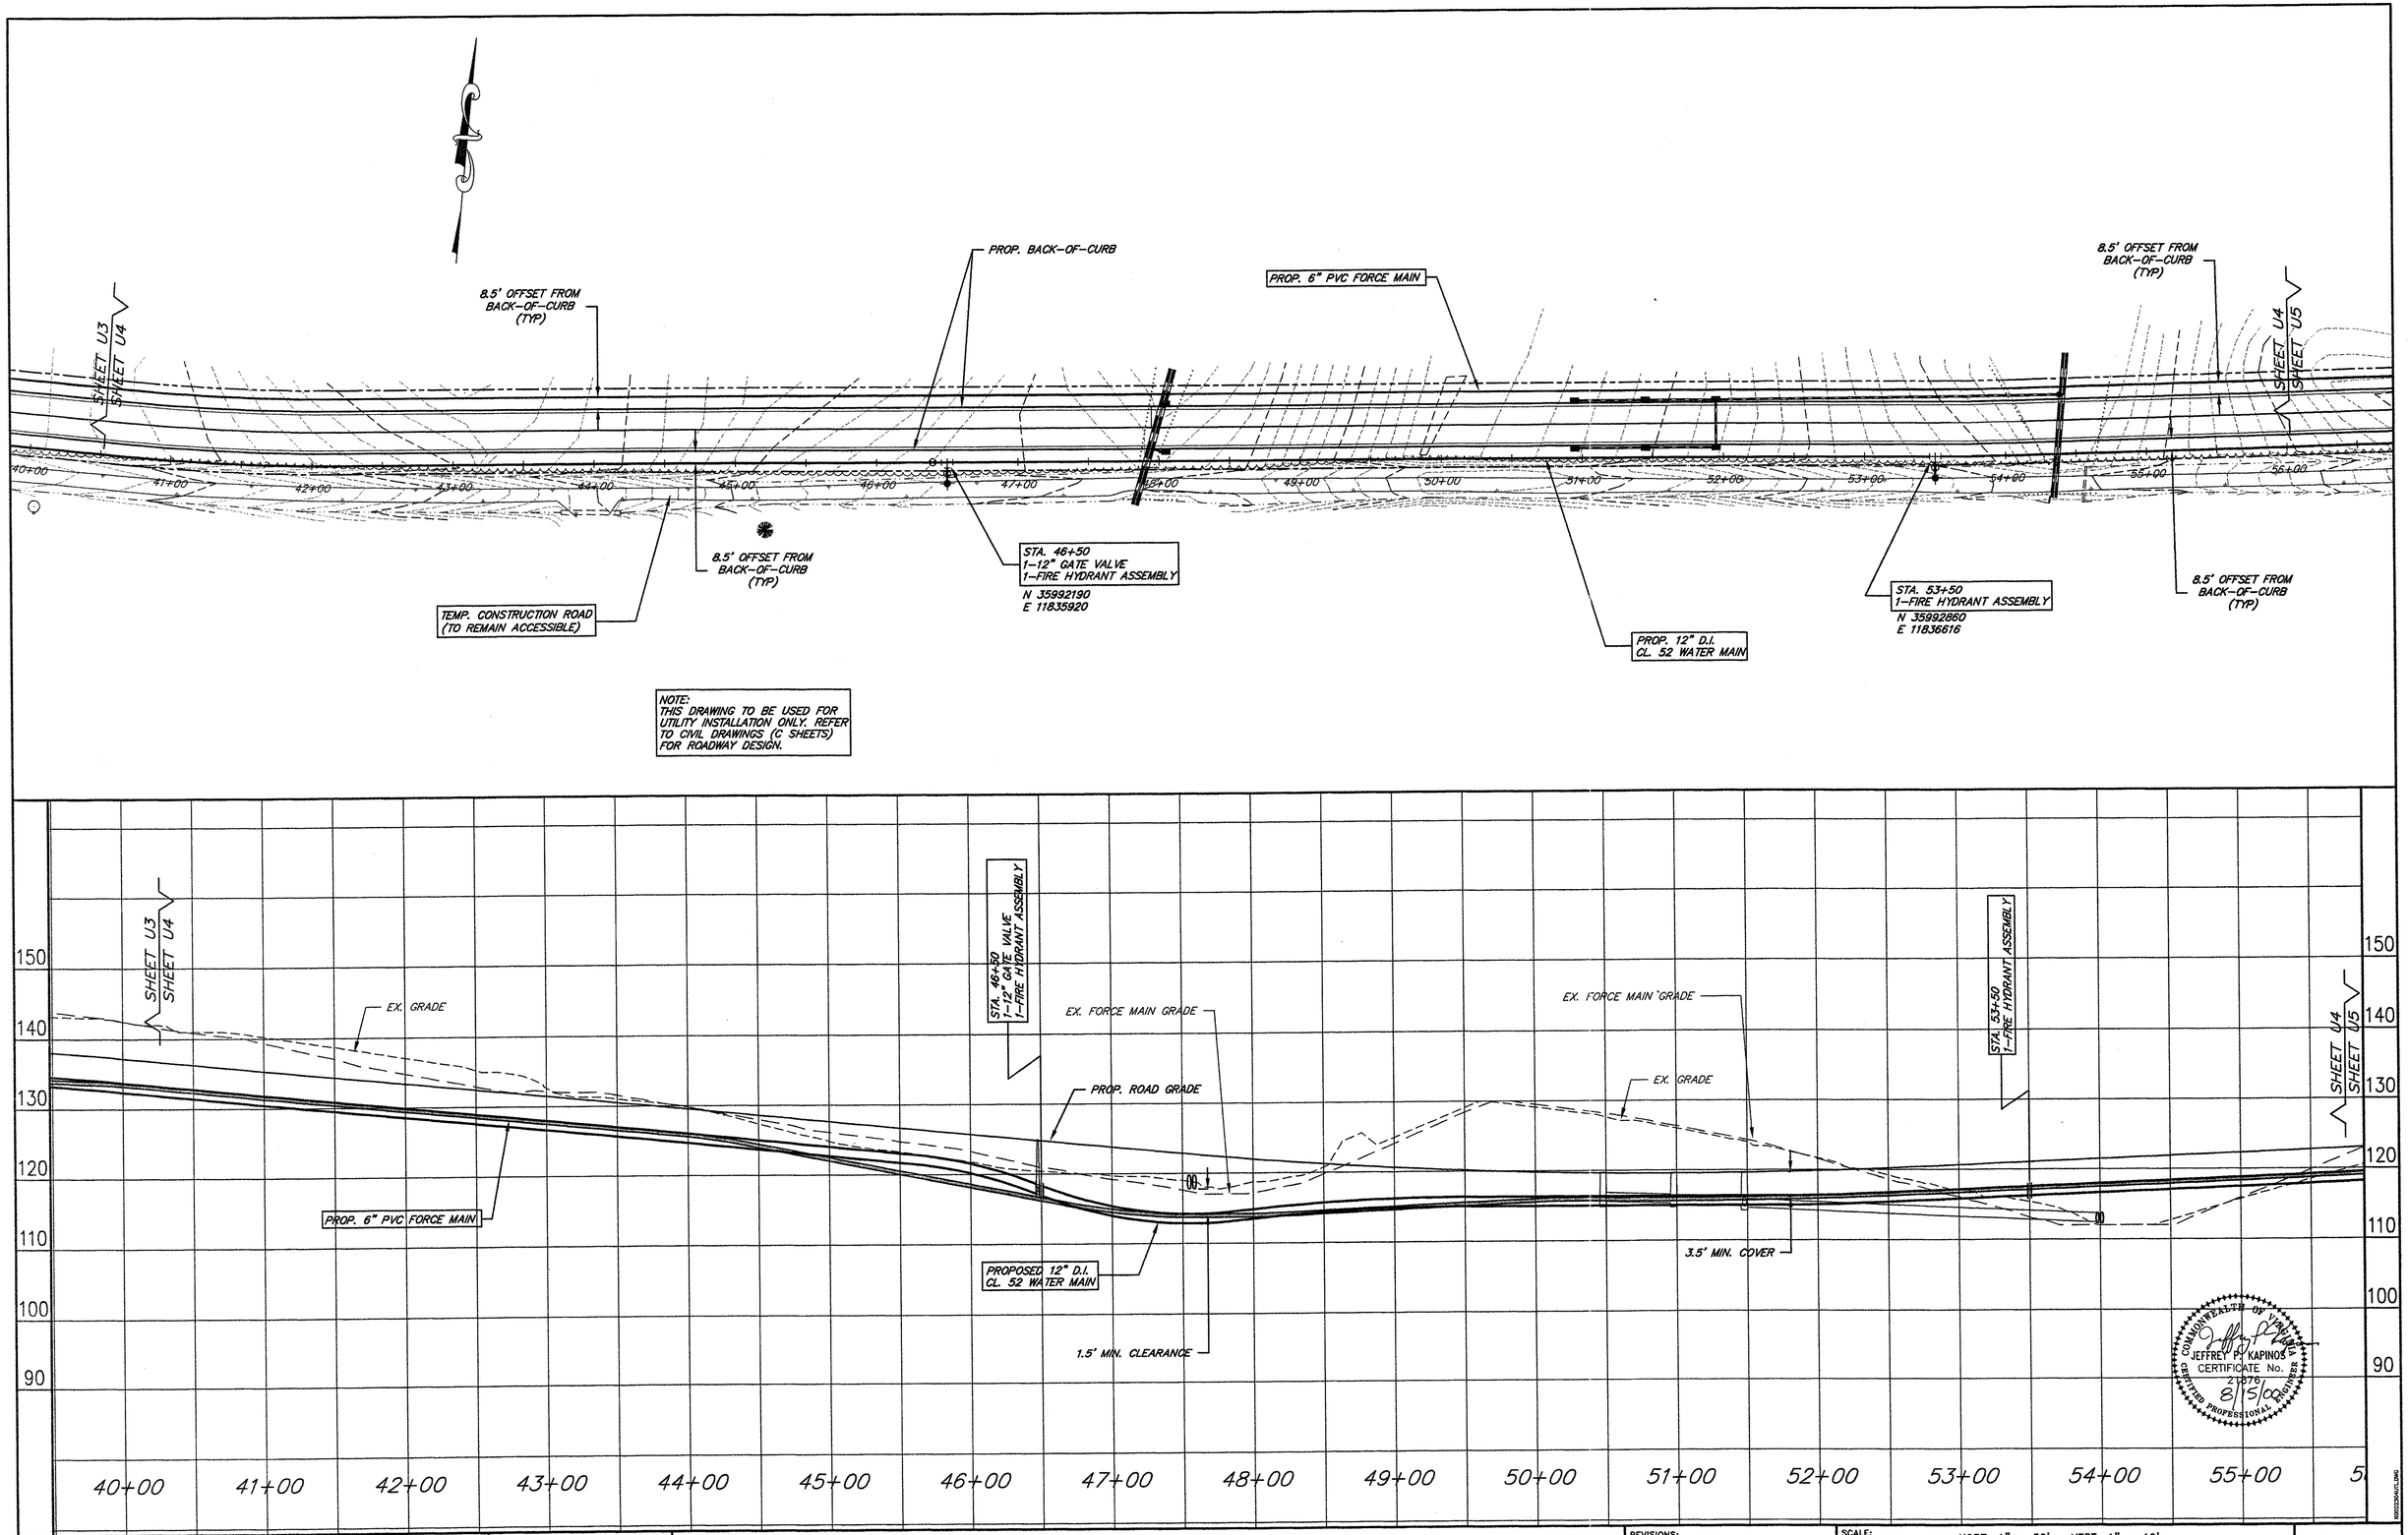


**Draper Aden Associates**
Blacksburg • Richmond, Virginia
Engineering • Surveying • Environmental Services

| | |
|---|---|
| DESIGNED: | AQN |
| DRAWN: | AQN |
| CHECKED: | JPK |
| DATE: | 8-15-00 |

# UTILITY PLAN & PROFILE

SOUTHPOINT BUSINESS PARK ROAD AND UTILITY EXTENSION
PRINCE GEORGE COUNTY, VIRGINIA

REVISIONS:

SCALE: HORZ: 1" = 50' VERT: 1" = 10'

PLAN NO. R00223-04F

SHEET U4