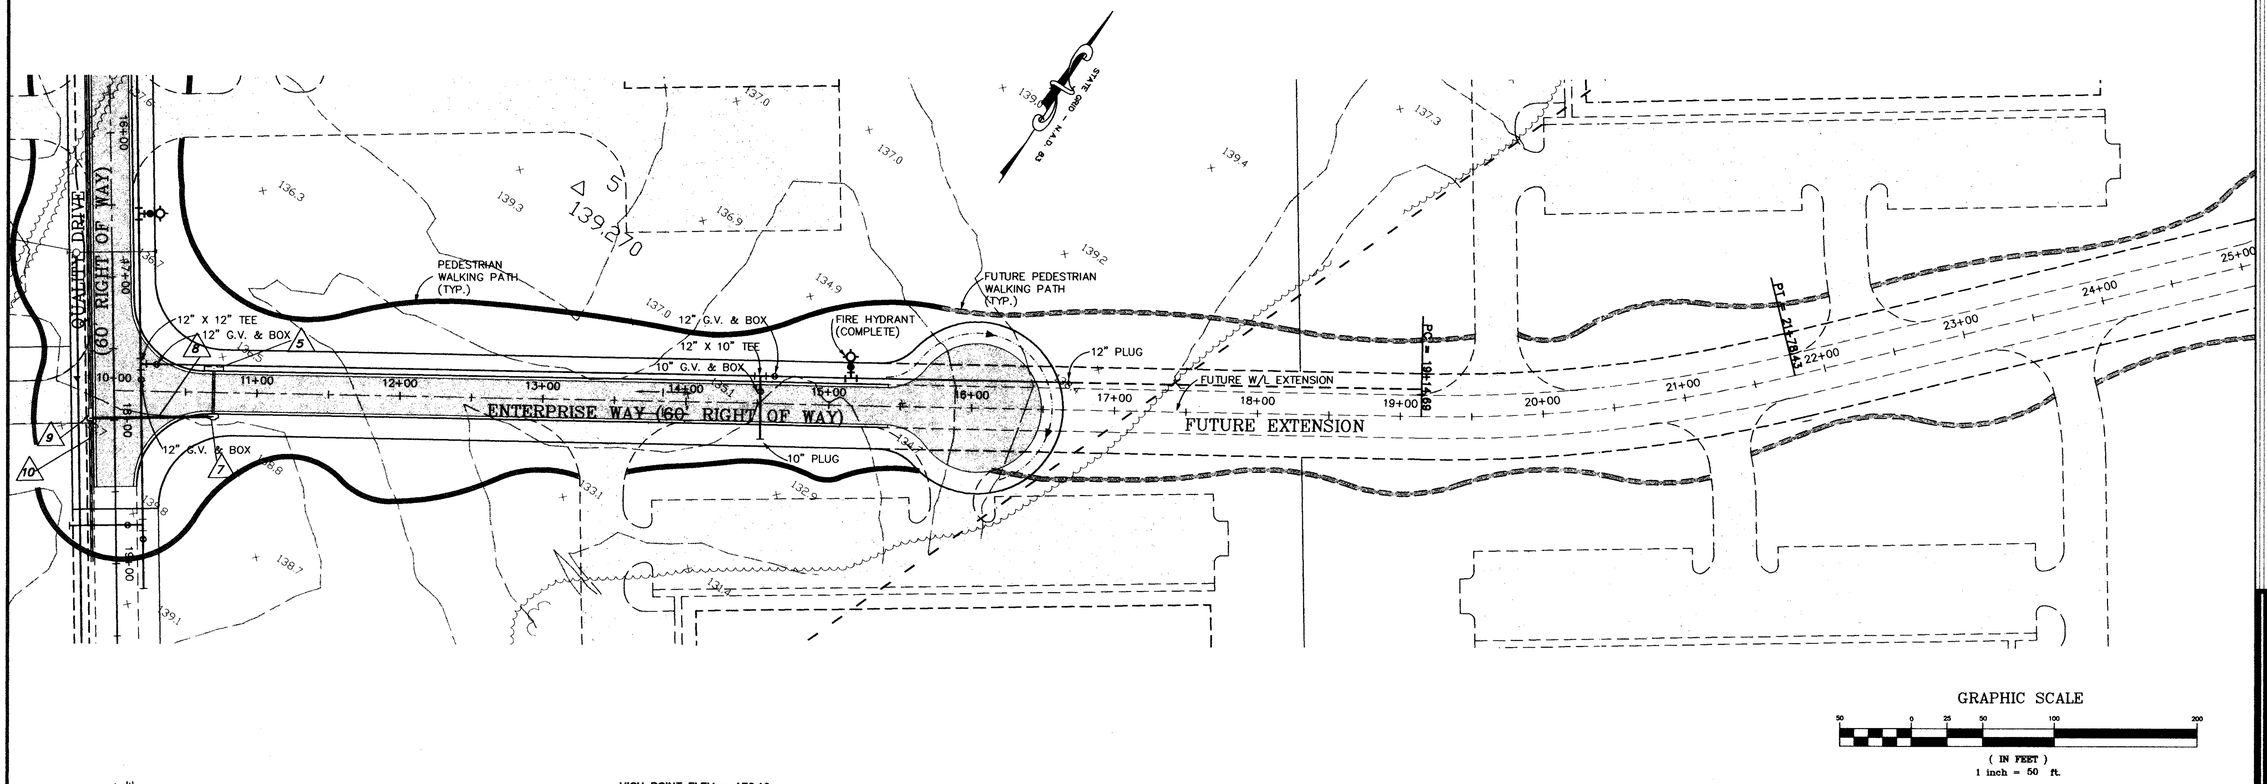

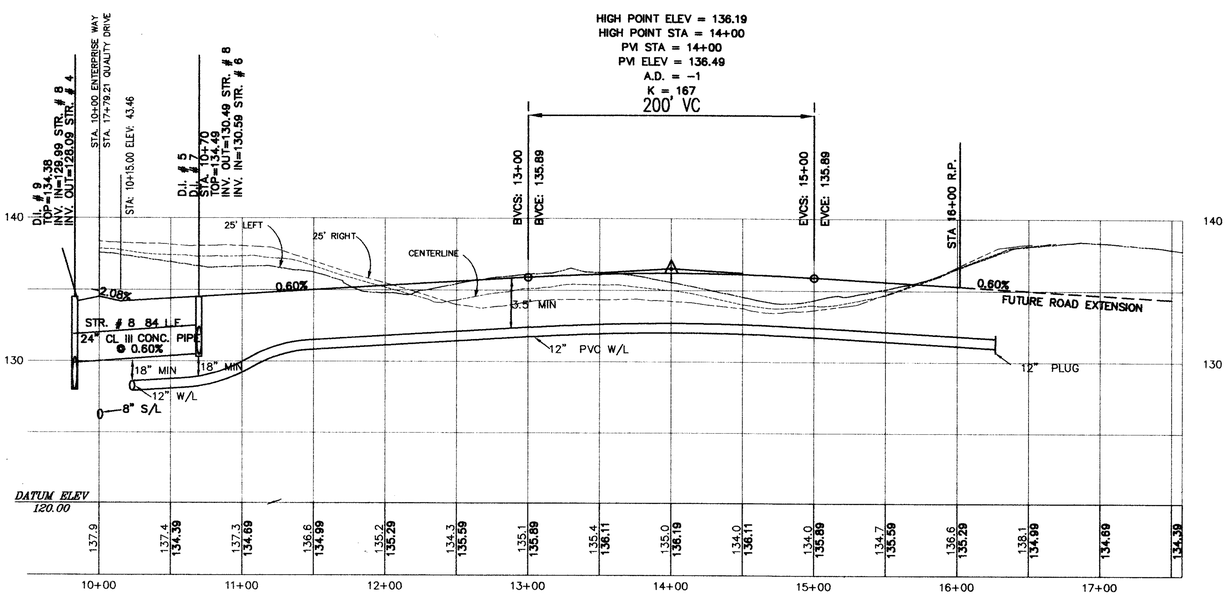

THIS DRAWING PREPARED AT THE PRINCE GEORGE OFFICE

COMMONWEALTH OF VIRGINIA
DERRICK A. JOHNSON
No. 24761
12-11-97
PROFESSIONAL ENGINEER

CORPORATE HEADQUARTERS
711 N. COURTHOUSE ROAD
RICHMOND, VIRGINIA 23236-3095
TELEPHONE: (804) 794-3500
FAX: (804) 794-7639

HENRICO OFFICE
8803 STAPLES MILL ROAD
RICHMOND, VIRGINIA 23228-1014
TELEPHONE: (804) 262-7398
FAX: (804) 266-7219

PRINCE GEORGE OFFICE
6411 CROSSINGS BLVD.
PRINCE GEORGE, VIRGINIA 23875-1455
TELEPHONE: (804) 748-9370
FAX: (804) 751-0798

HANOVER OFFICE
6501 MECHANICSVILLE TURNPIKE
SUITE C-3
MECHANICSVILLE, VIRGINIA 23111-4621
TELEPHONE: (804) 559-4520
FAX: (804) 559-4522

DATE	REVISION DESCRIPTION
12-11-97	Utility Revision

ENGINEERS * ARCHITECTS * SURVEYORS * LANDSCAPE ARCHITECTS * ENVIRONMENTAL SCIENTISTS * GEOGRAPHIC INFORMATION SYSTEMS CONSULTANTS * CONSTRUCTION MANAGERS

TIMMONS Founded 1953

SOUTHPOINT BUSINESS PARK

RIVES DISTRICT • PRINCE GEORGE COUNTY, VIRGINIA

PLAN AND PROFILE

DATE	10-10-97
DRAWN BY	S.R.B.
DESIGNED BY	D.A.J.
CHECKED BY	E.L.G.
SCALE	AS SHOWN
JOB NO.	17495
SHEET NO.	4 OF 4

These plans and associated documents are the exclusive property of TIMMONS and may not be reproduced in whole or in part and shall not be used for any purpose whatsoever, inclusive, but not limited to construction, bidding, and/or construction staking without the express written consent of TIMMONS.