FINAL SURVEY		BY	DATE
NOTE BOOK NO.	SURVEYED		
	PLOTTED		
	TRIANGULATE		
	AREAS		
	AREAS CHECKED		

ORIGINAL SURVEY		BY	DATE
NOTE BOOK NO.	SURVEYED		
	PLOTTED		
	TRIANGULATE		
	AREAS		
	AREAS CHECKED		

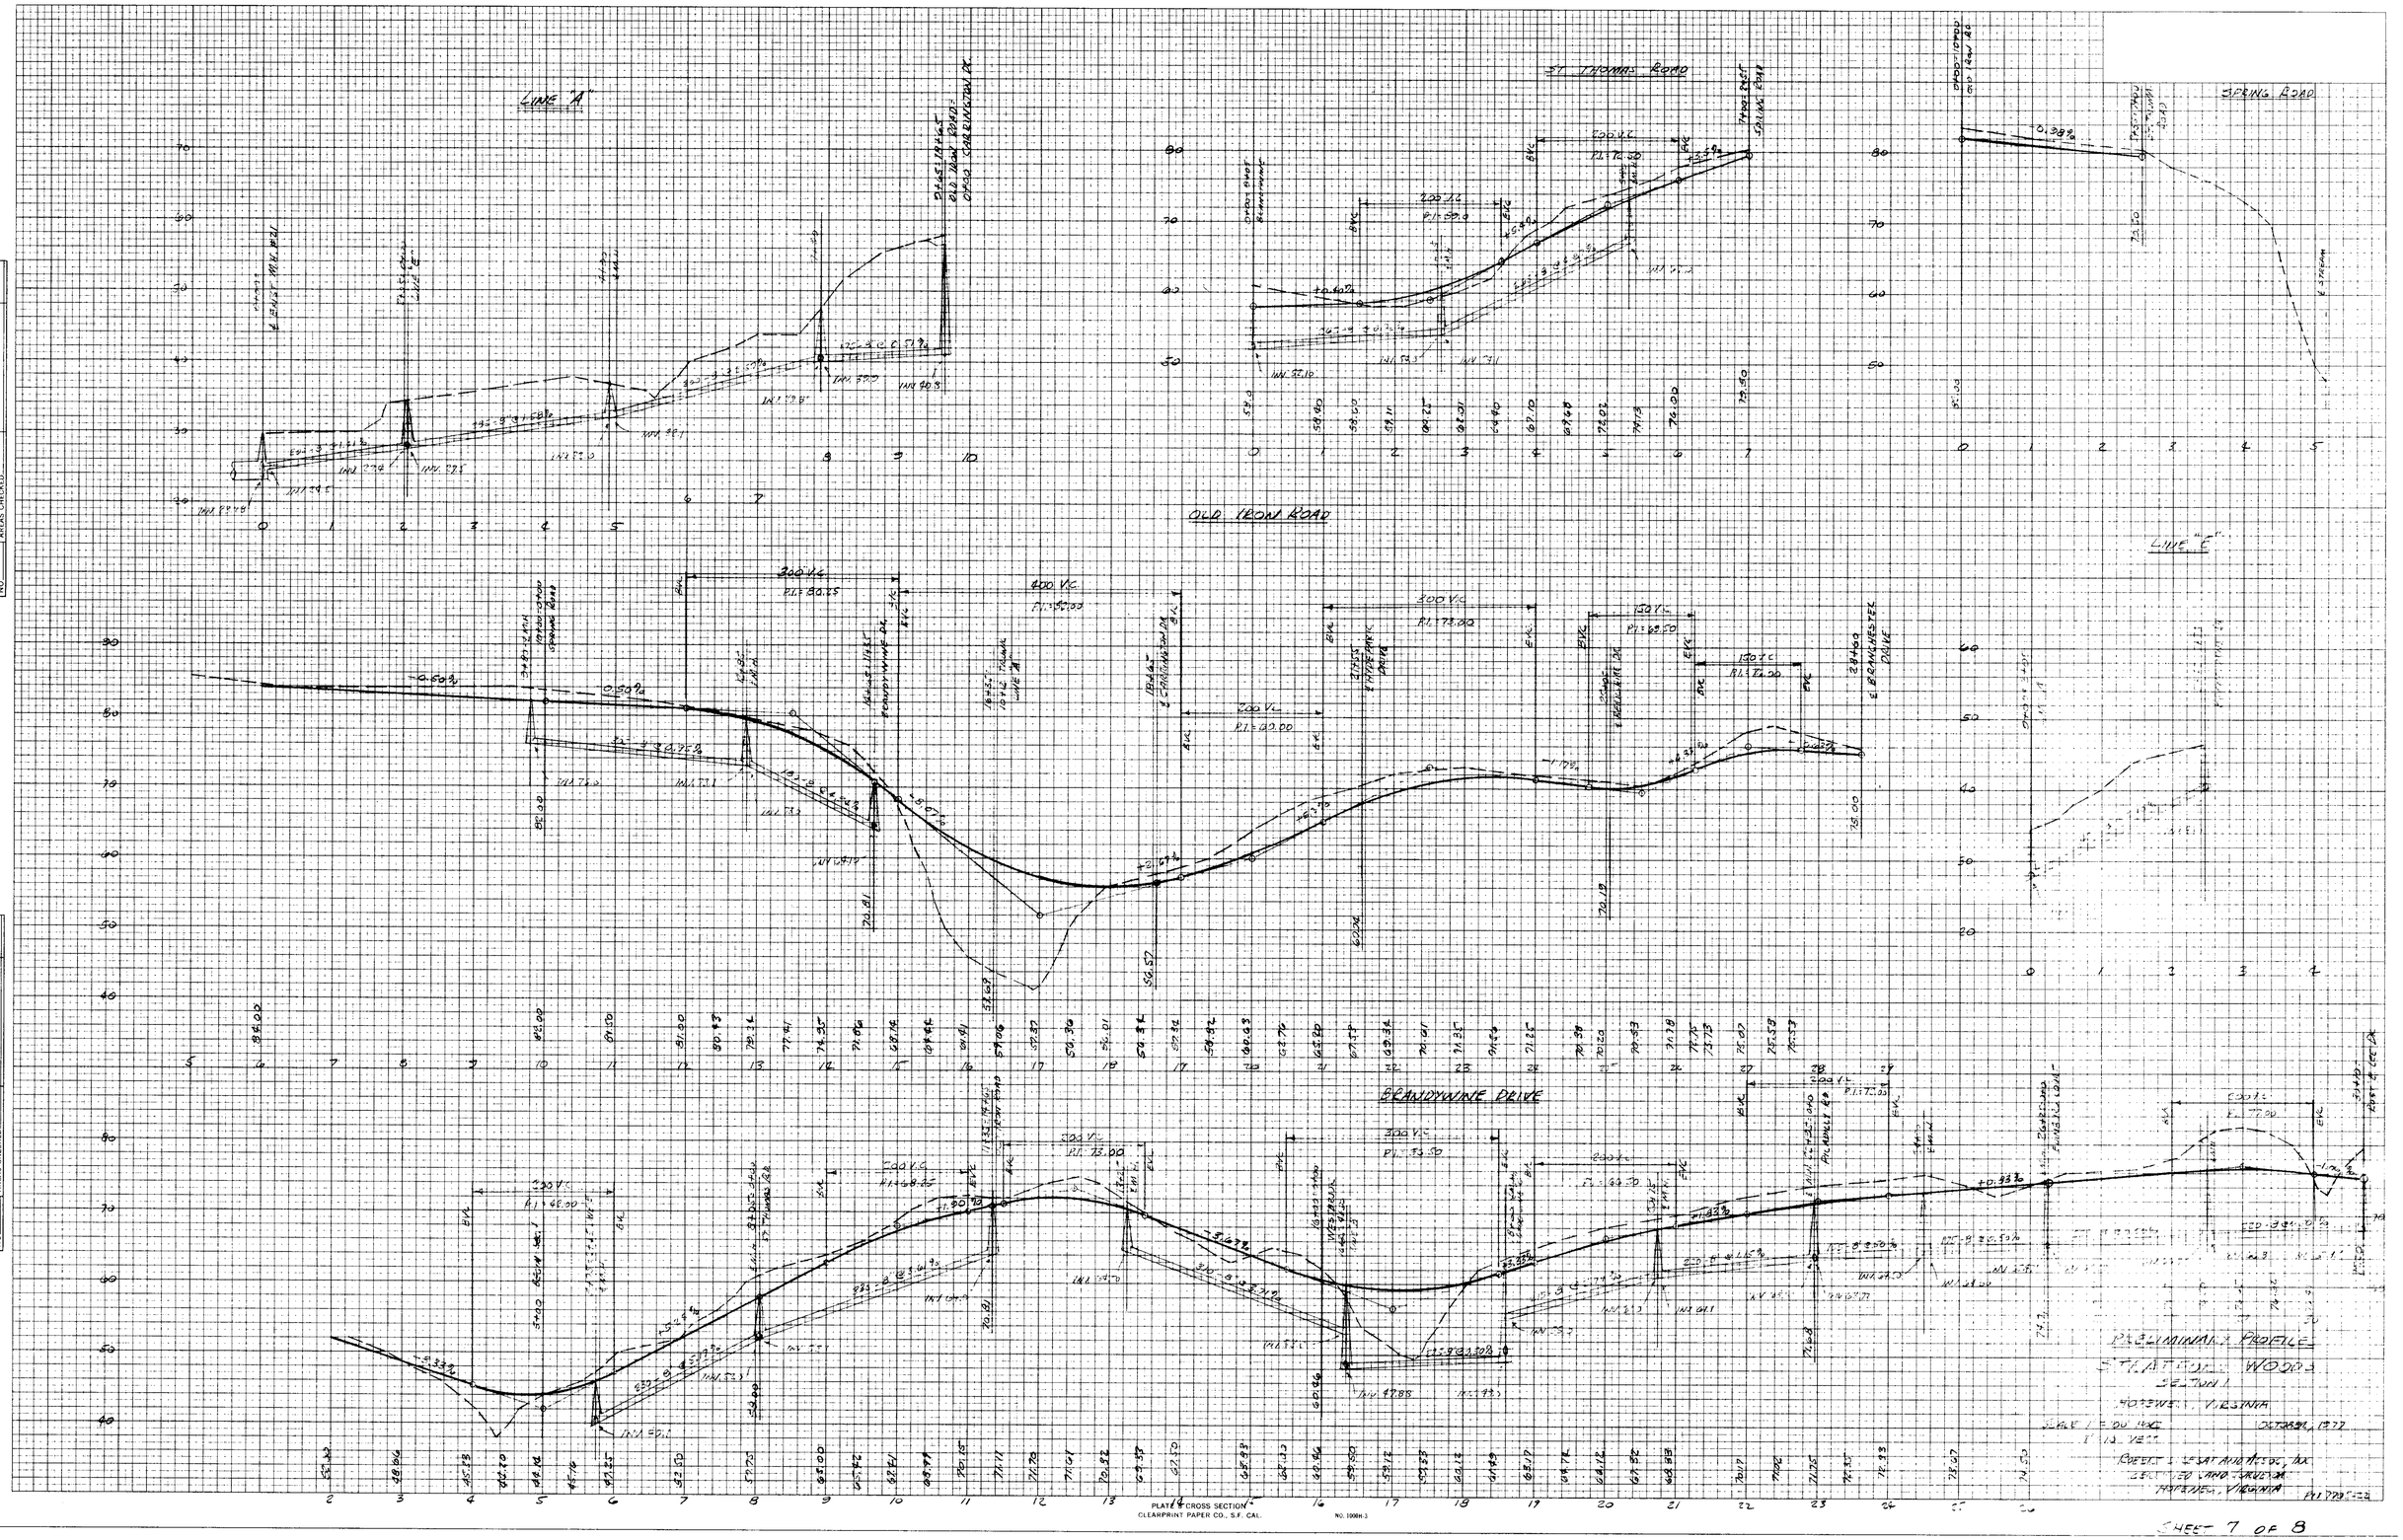

PLATE 4 CROSS SECTION
CLEARPRINT PAPER CO., S.F. CAL. NO. 1006H-3