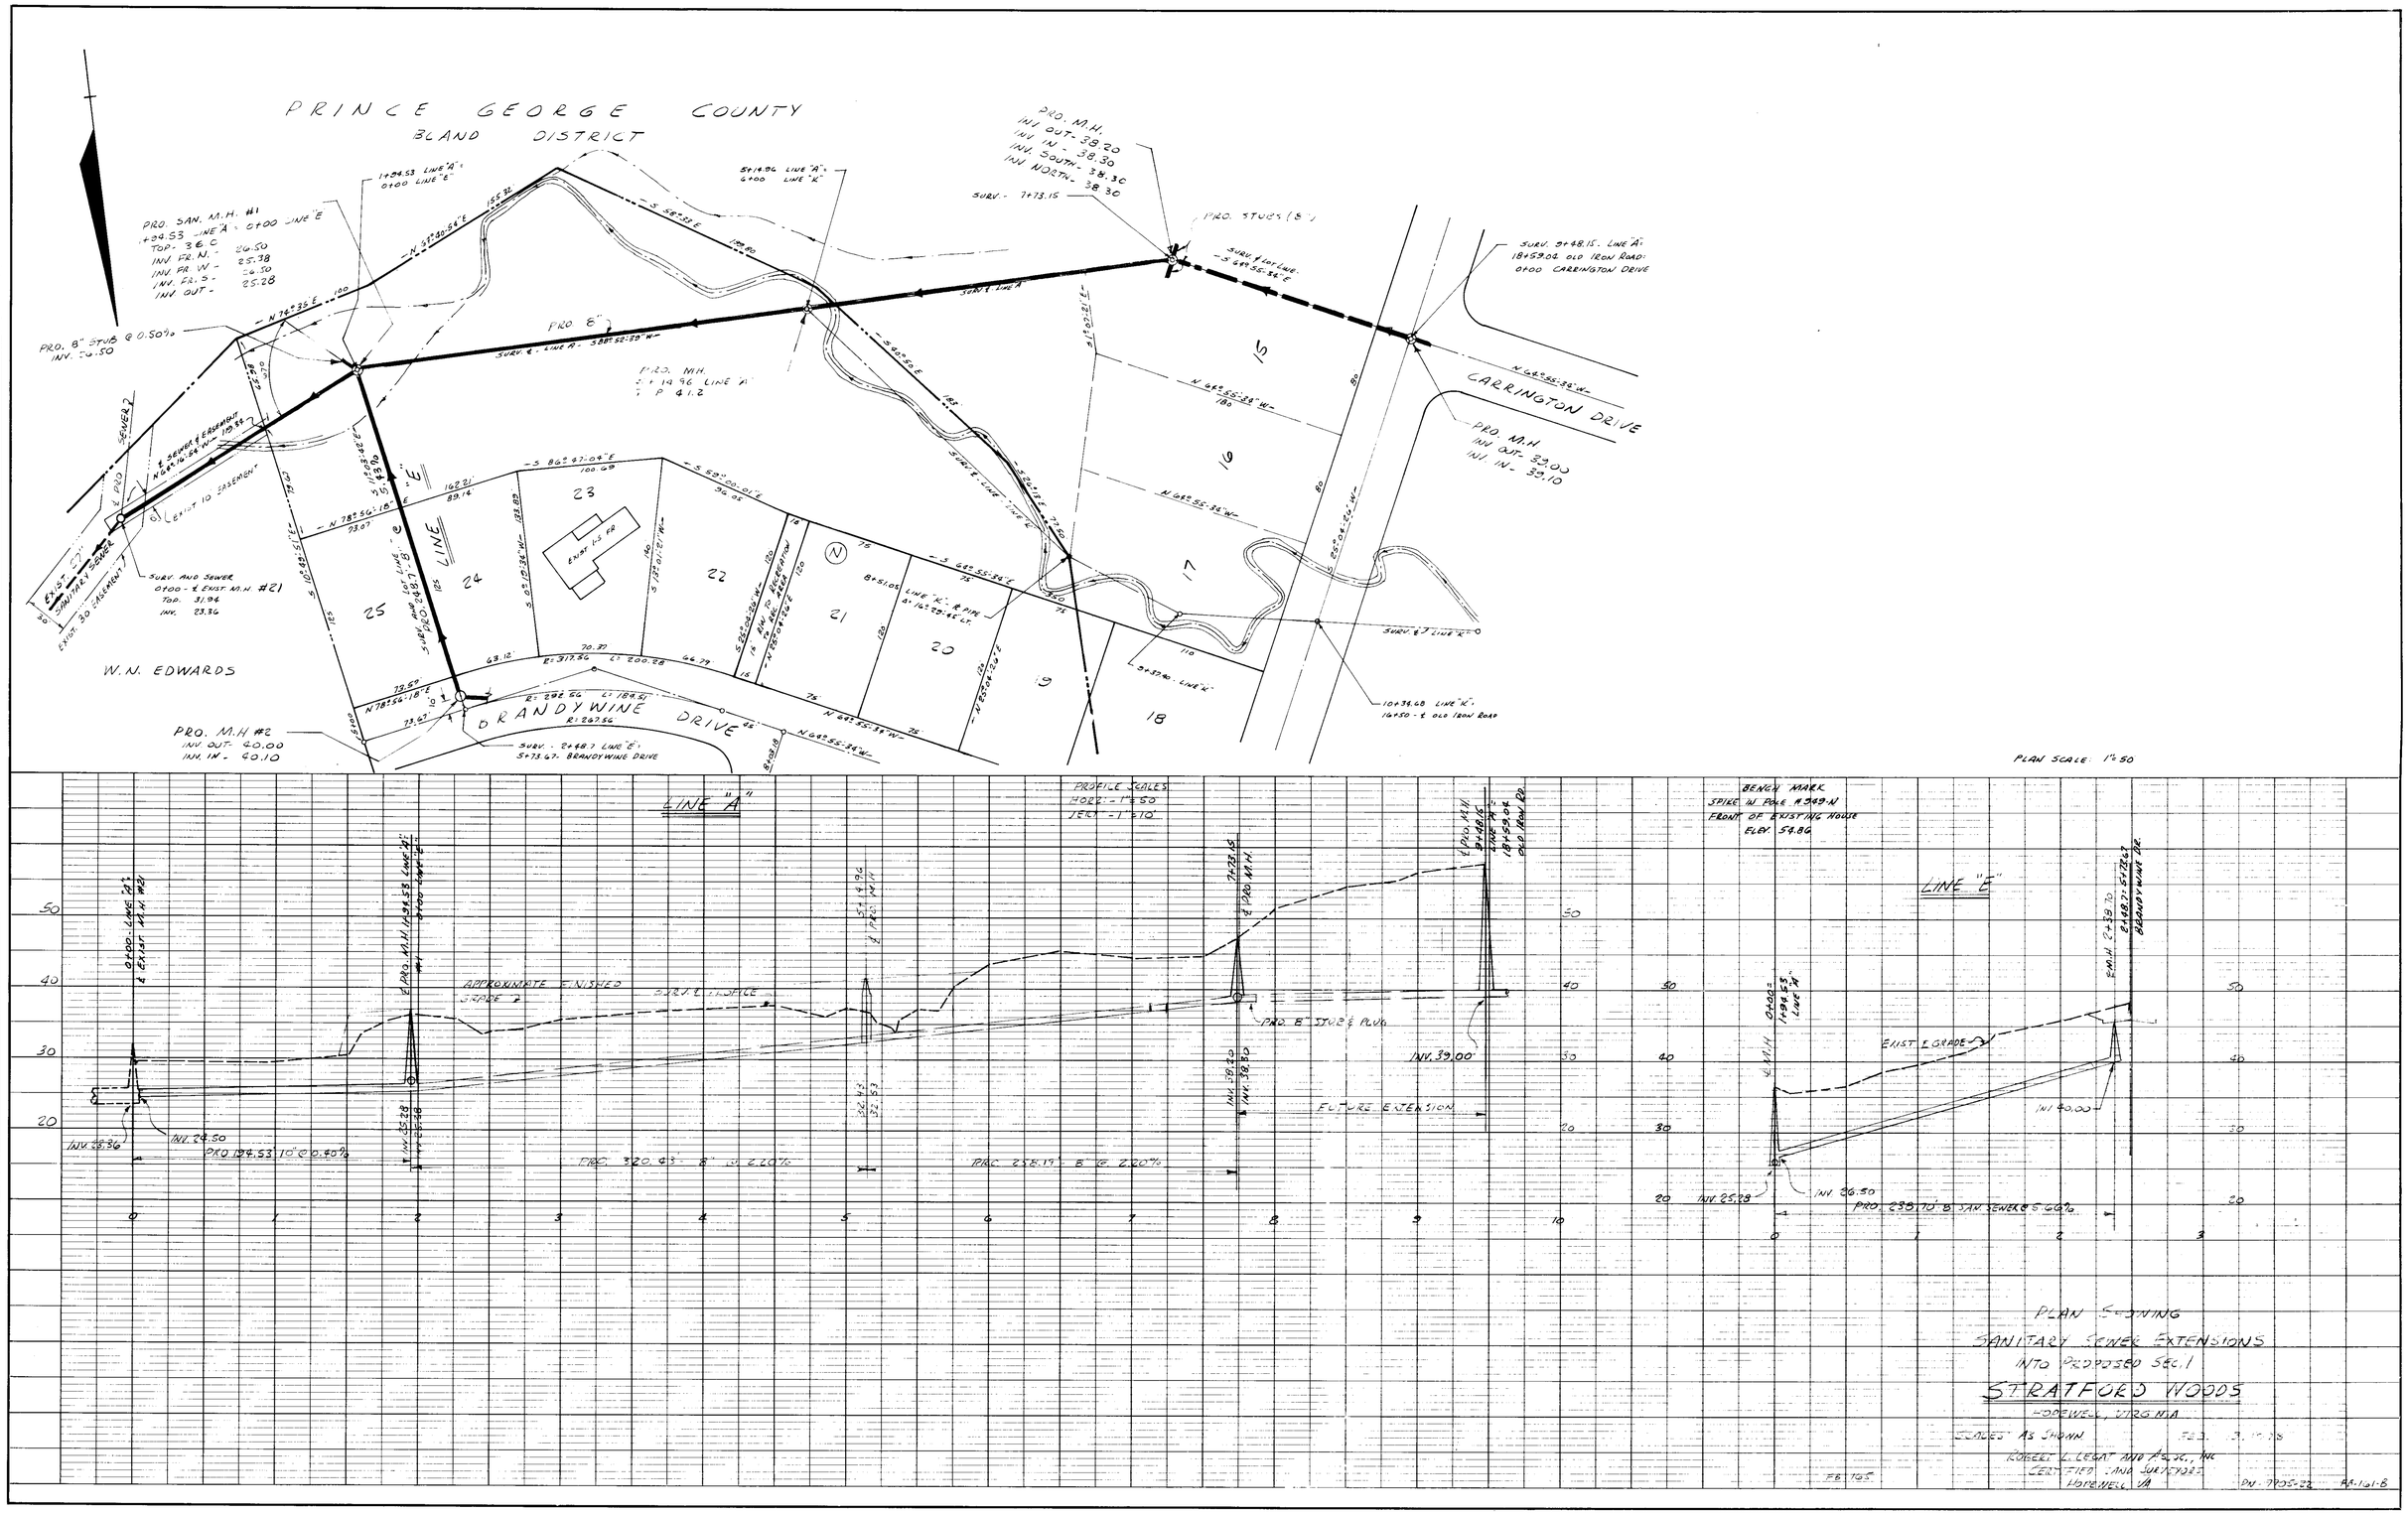

PLAN SEWING
SANITARY SEWER EXTENSIONS
INTO PROPOSED SEC. 1
STRATFORD WOODS
HOPEWELL, VIRGINIA

SCALES AS SHOWN — FEB. 3, 1978

ROBERT L. LEGAT AND ASSOC., INC.
CERTIFIED LAND SURVEYORS
HOPEWELL, VA

FB 195 — DN. 7905-22 — PA-161-B


