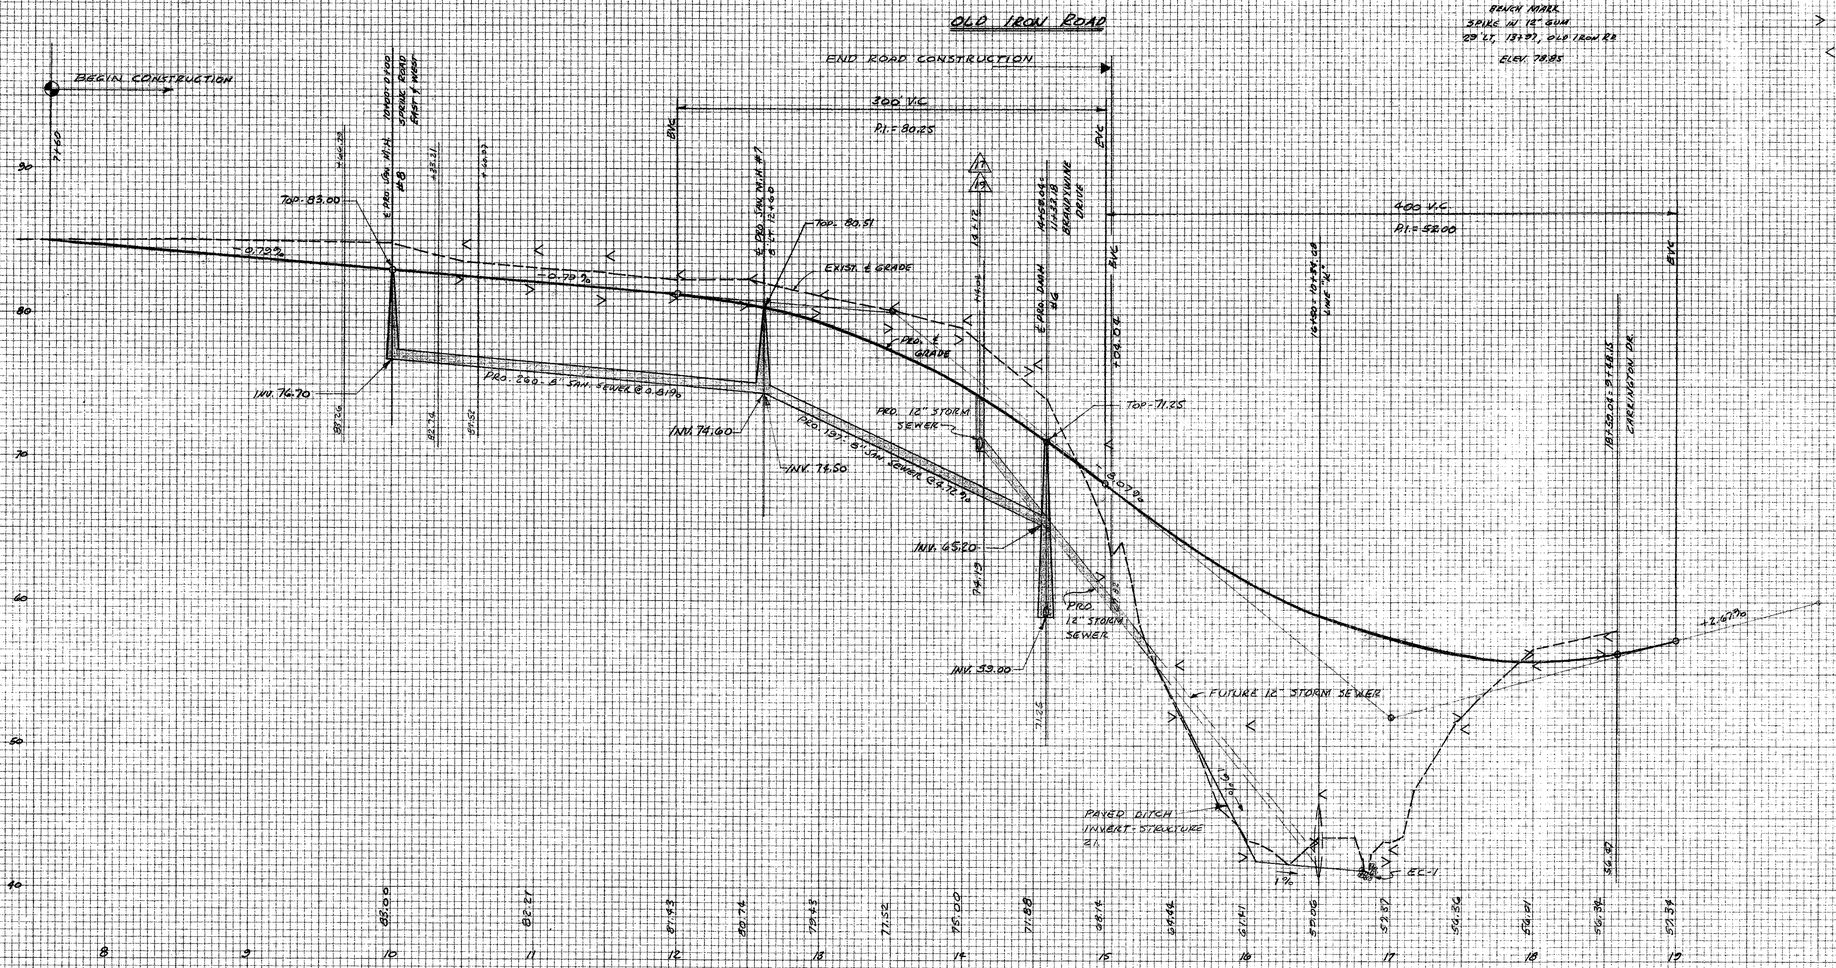

CENTERLINE PROFILE

OLD IRON ROAD

SECTION 1

STRATFORD WOODS

HOPEWELL, VIRGINIA

SCALES: HORZ. 1"=50' FEB. 13, 1978
VERT. 1"=5'

ROBERT L. LEGAT AND ASSOCIATES, INC.
CERTIFIED LAND SURVEYORS
HOPEWELL, VIRGINIA

FB 1048 X 165

PN. 7705-02

NO. 1294—CROSS SECTION 10 x 10
"CLEARPRINT PAPER CO."
MADE IN U.S.A.

SHEET 3 OF 11