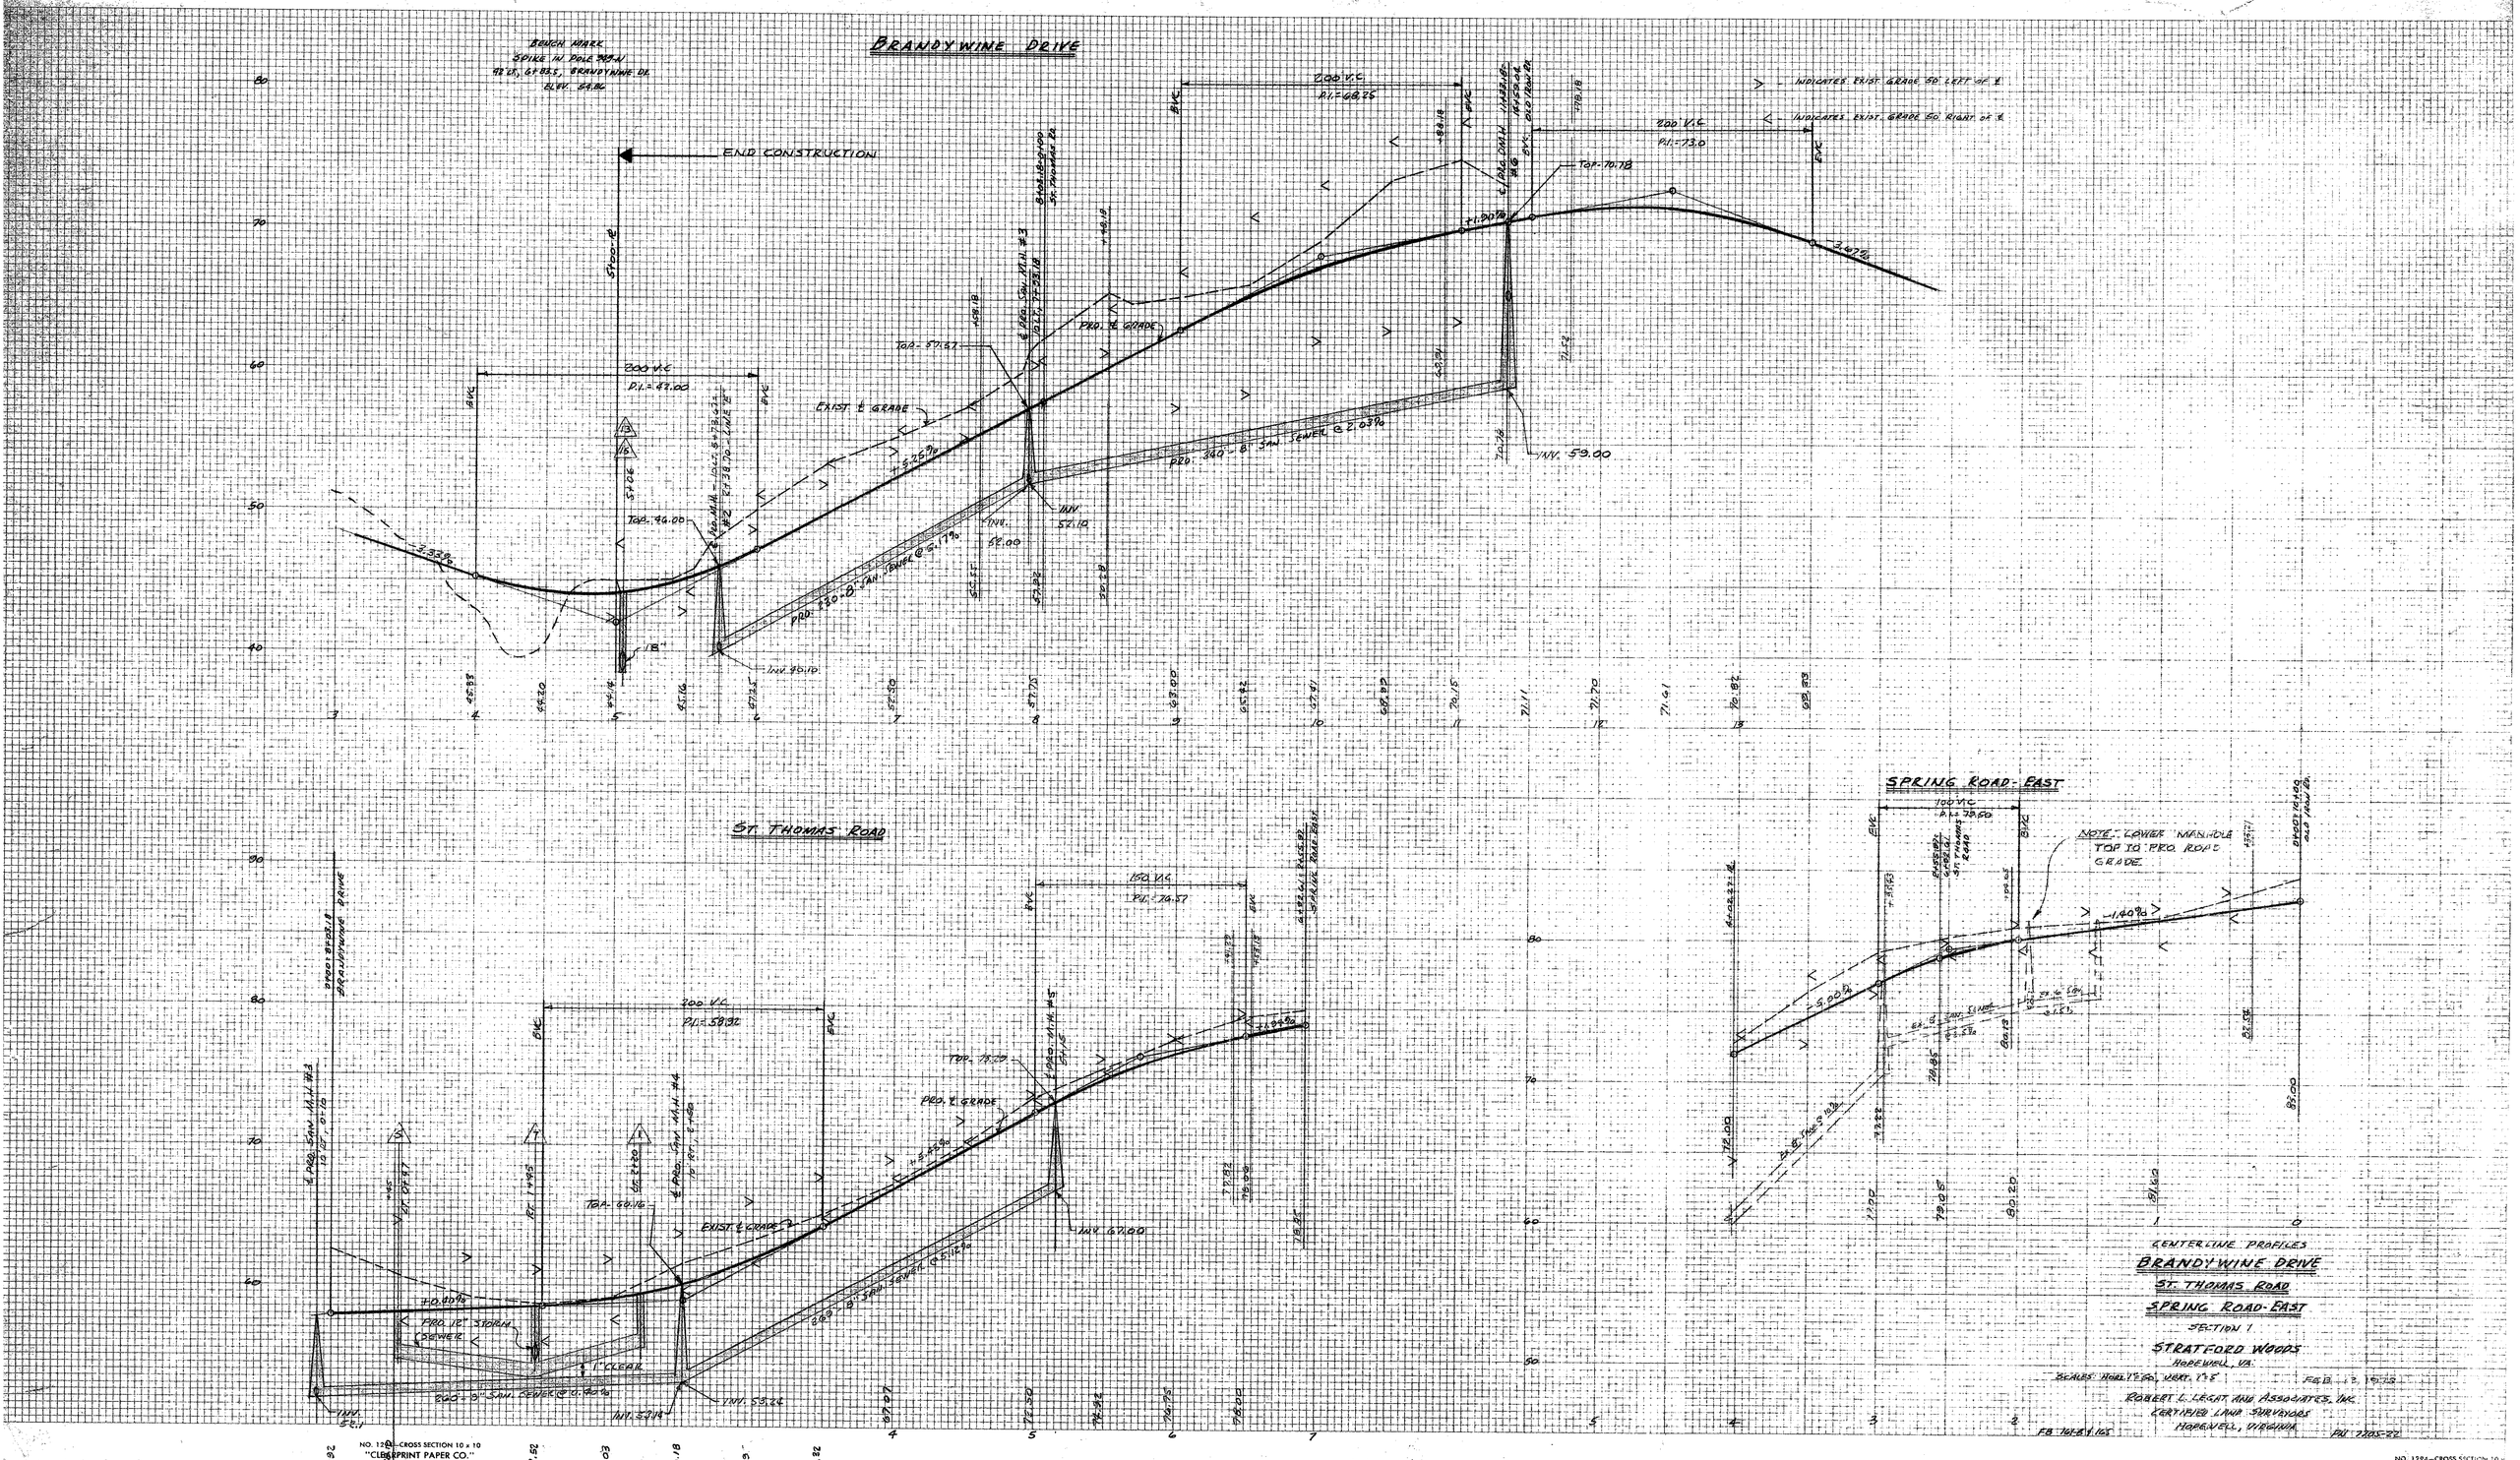
BRANDYWINE DRIVE
BENCH MARK
SPIKE IN POLE 949-A
42.25, 67.85, BRANDYWINE DR.
ELEV. 64.86
END CONSTRUCTION
> INDICATES EXIST. GRADE 50' LEFT OF ℄
< INDICATES EXIST. GRADE 50' RIGHT OF ℄
200' V.C.
P.I.=68.75
200' V.C.
P.I.=73.0
TOP-70.78
PRO. ℄ GRADE
EXIST. ℄ GRADE
INV. 59.00
PRO. 340' - 8" SAN. SEWER @ 2.03%
TOP-57.57
INV. 57.10
INV. 52.00
PRO. 330' - 8" SAN. SEWER @ 5.17%
200' V.C.
P.I.=47.00
TOP-44.00
INV. 40.10
ST. THOMAS ROAD
150' V.C.
P.I.=76.57
200' V.C.
P.I.=58.50
TOP-78.00
PRO. ℄ GRADE
EXIST. ℄ GRADE
TOP-60.16
INV. 67.00
PRO. 12" STORM SEWER
1' CLEAR
200' - 8" SAN. SEWER @ 0.40%
INV. 53.14
INV. 53.26
SPRING ROAD-EAST
100' V.C.
P.I.=78.50
NOTE: LOWER MANHOLE TOP TO PRO. ROAD GRADE.
-1.40%
-5.00%
-3.63%
CENTERLINE PROFILES
BRANDYWINE DRIVE
ST. THOMAS ROAD
SPRING ROAD-EAST
SECTION 1
STRATFORD WOODS
HOPEWELL, VA.
SCALES: HORIZ. 1"=50', VERT. 1"=5'
FEB. 12, 1975
ROBERT L. LEGAT AND ASSOCIATES, INC.
CERTIFIED LAND SURVEYORS
HOPEWELL, VIRGINIA
FB 101-8 165
PN 7705-22
NO. 1294—CROSS SECTION 10 x 10
"CLEARPRINT PAPER CO."
MADE IN U.S.A.