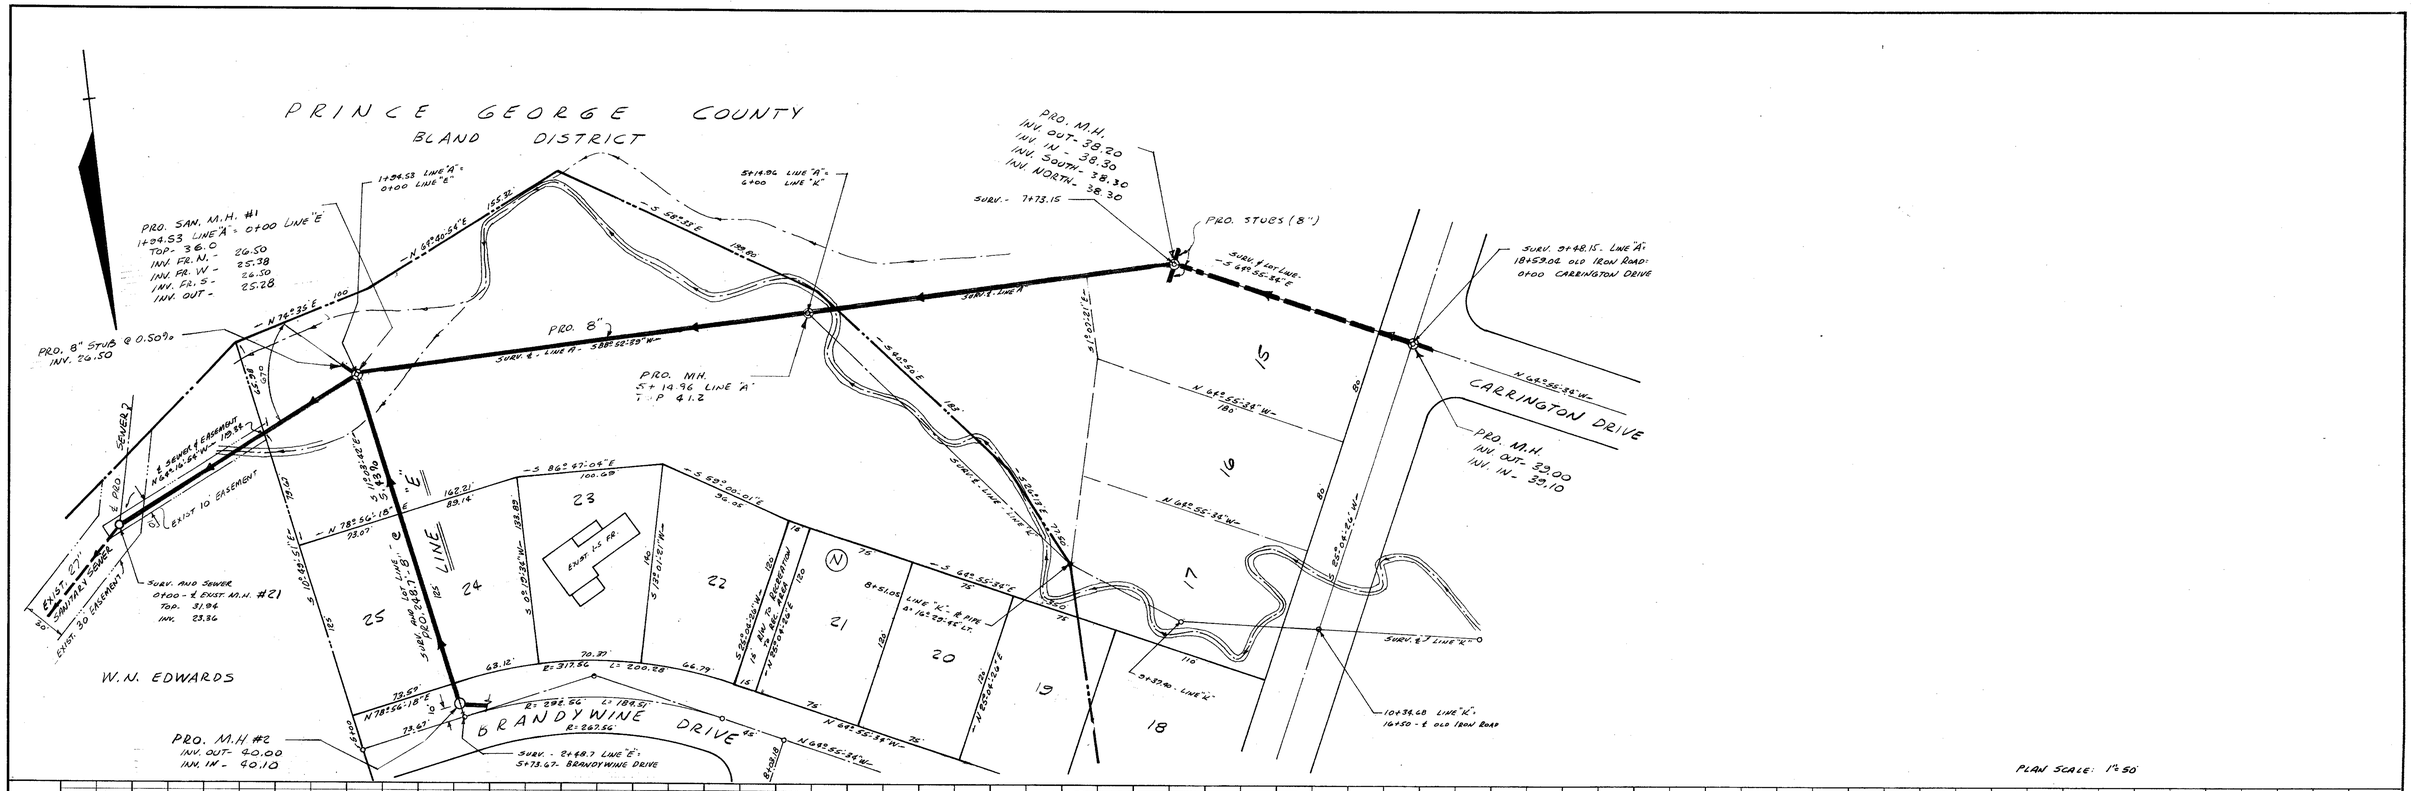

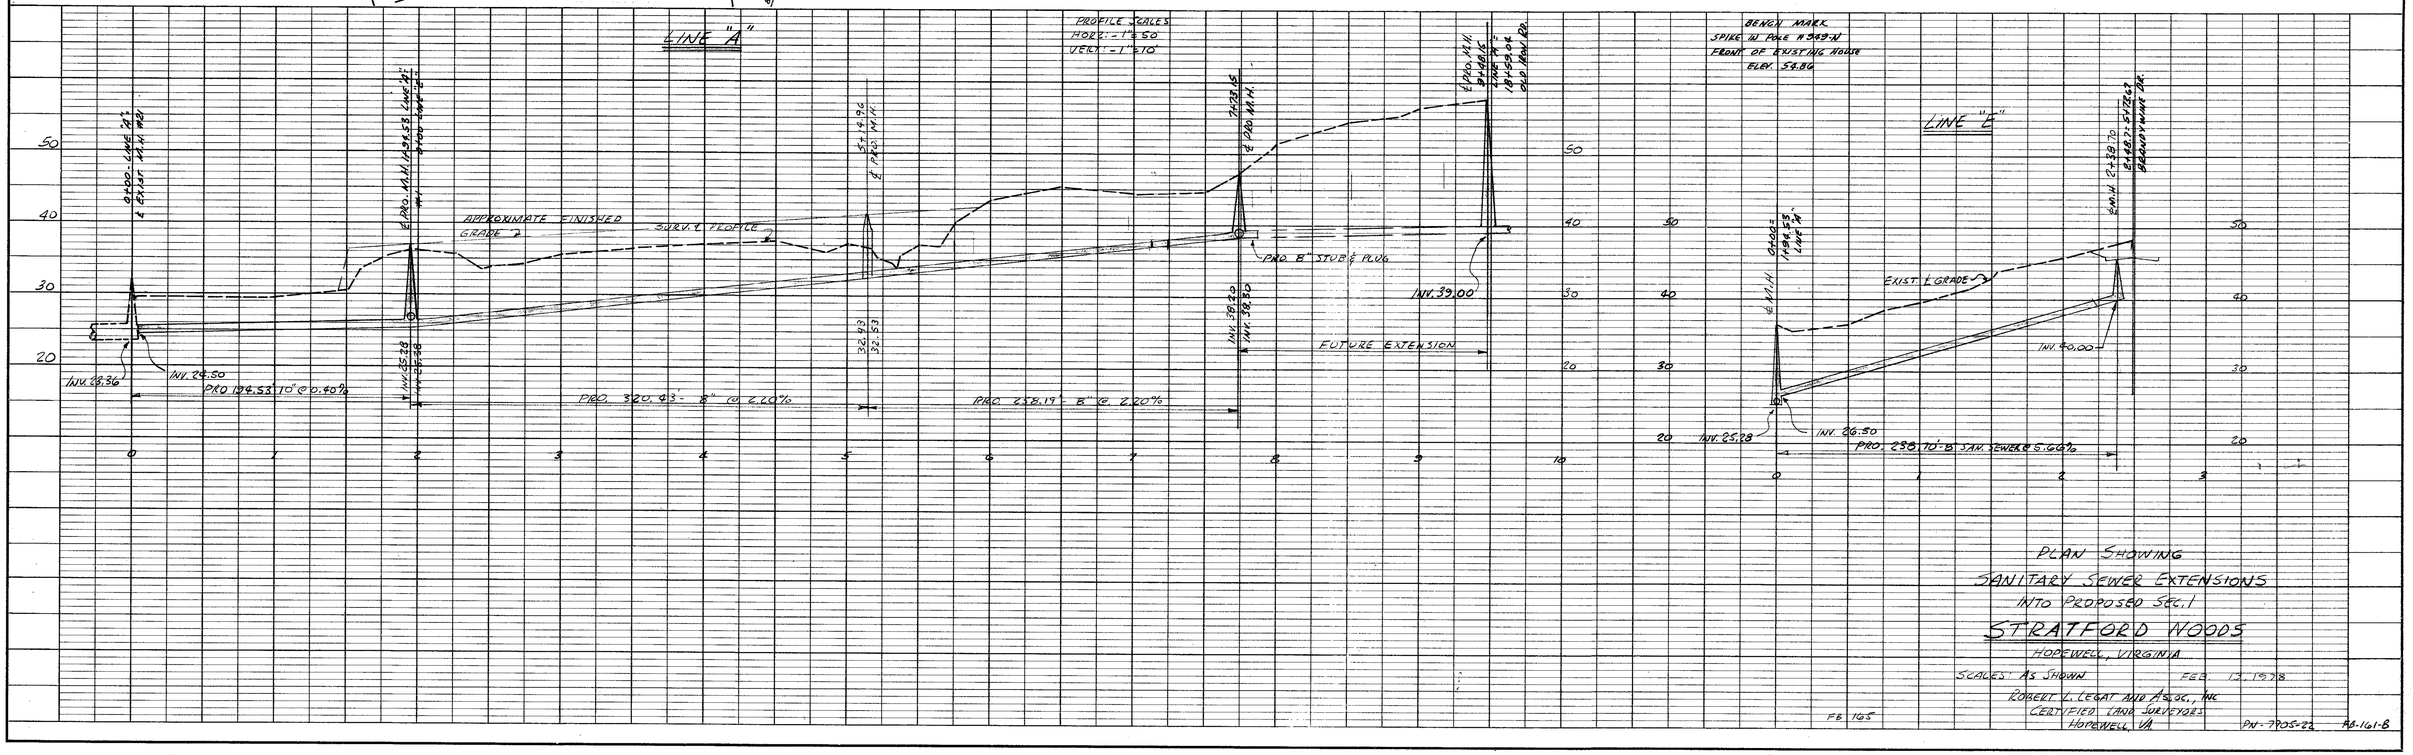

PLATE 1 PLAN-PROFILE 8 P R STANDARD
EUGENE DIETZGEN CO.