PLAN		BY	DATE
NOTE BOOK No.	SURVEYED. PLOTTED. GRADES CHECKED. R/W MONUMENTS CHECKED. RT. OF WAY CHECKED.		

PROFILE		BY	DATE
NOTE BOOK No.	SURVEYED. PLOTTED. GRADES CHECKED. R/W MONUMENTS CHECKED. STRUCTURE NOTATIONS CHECKED.		

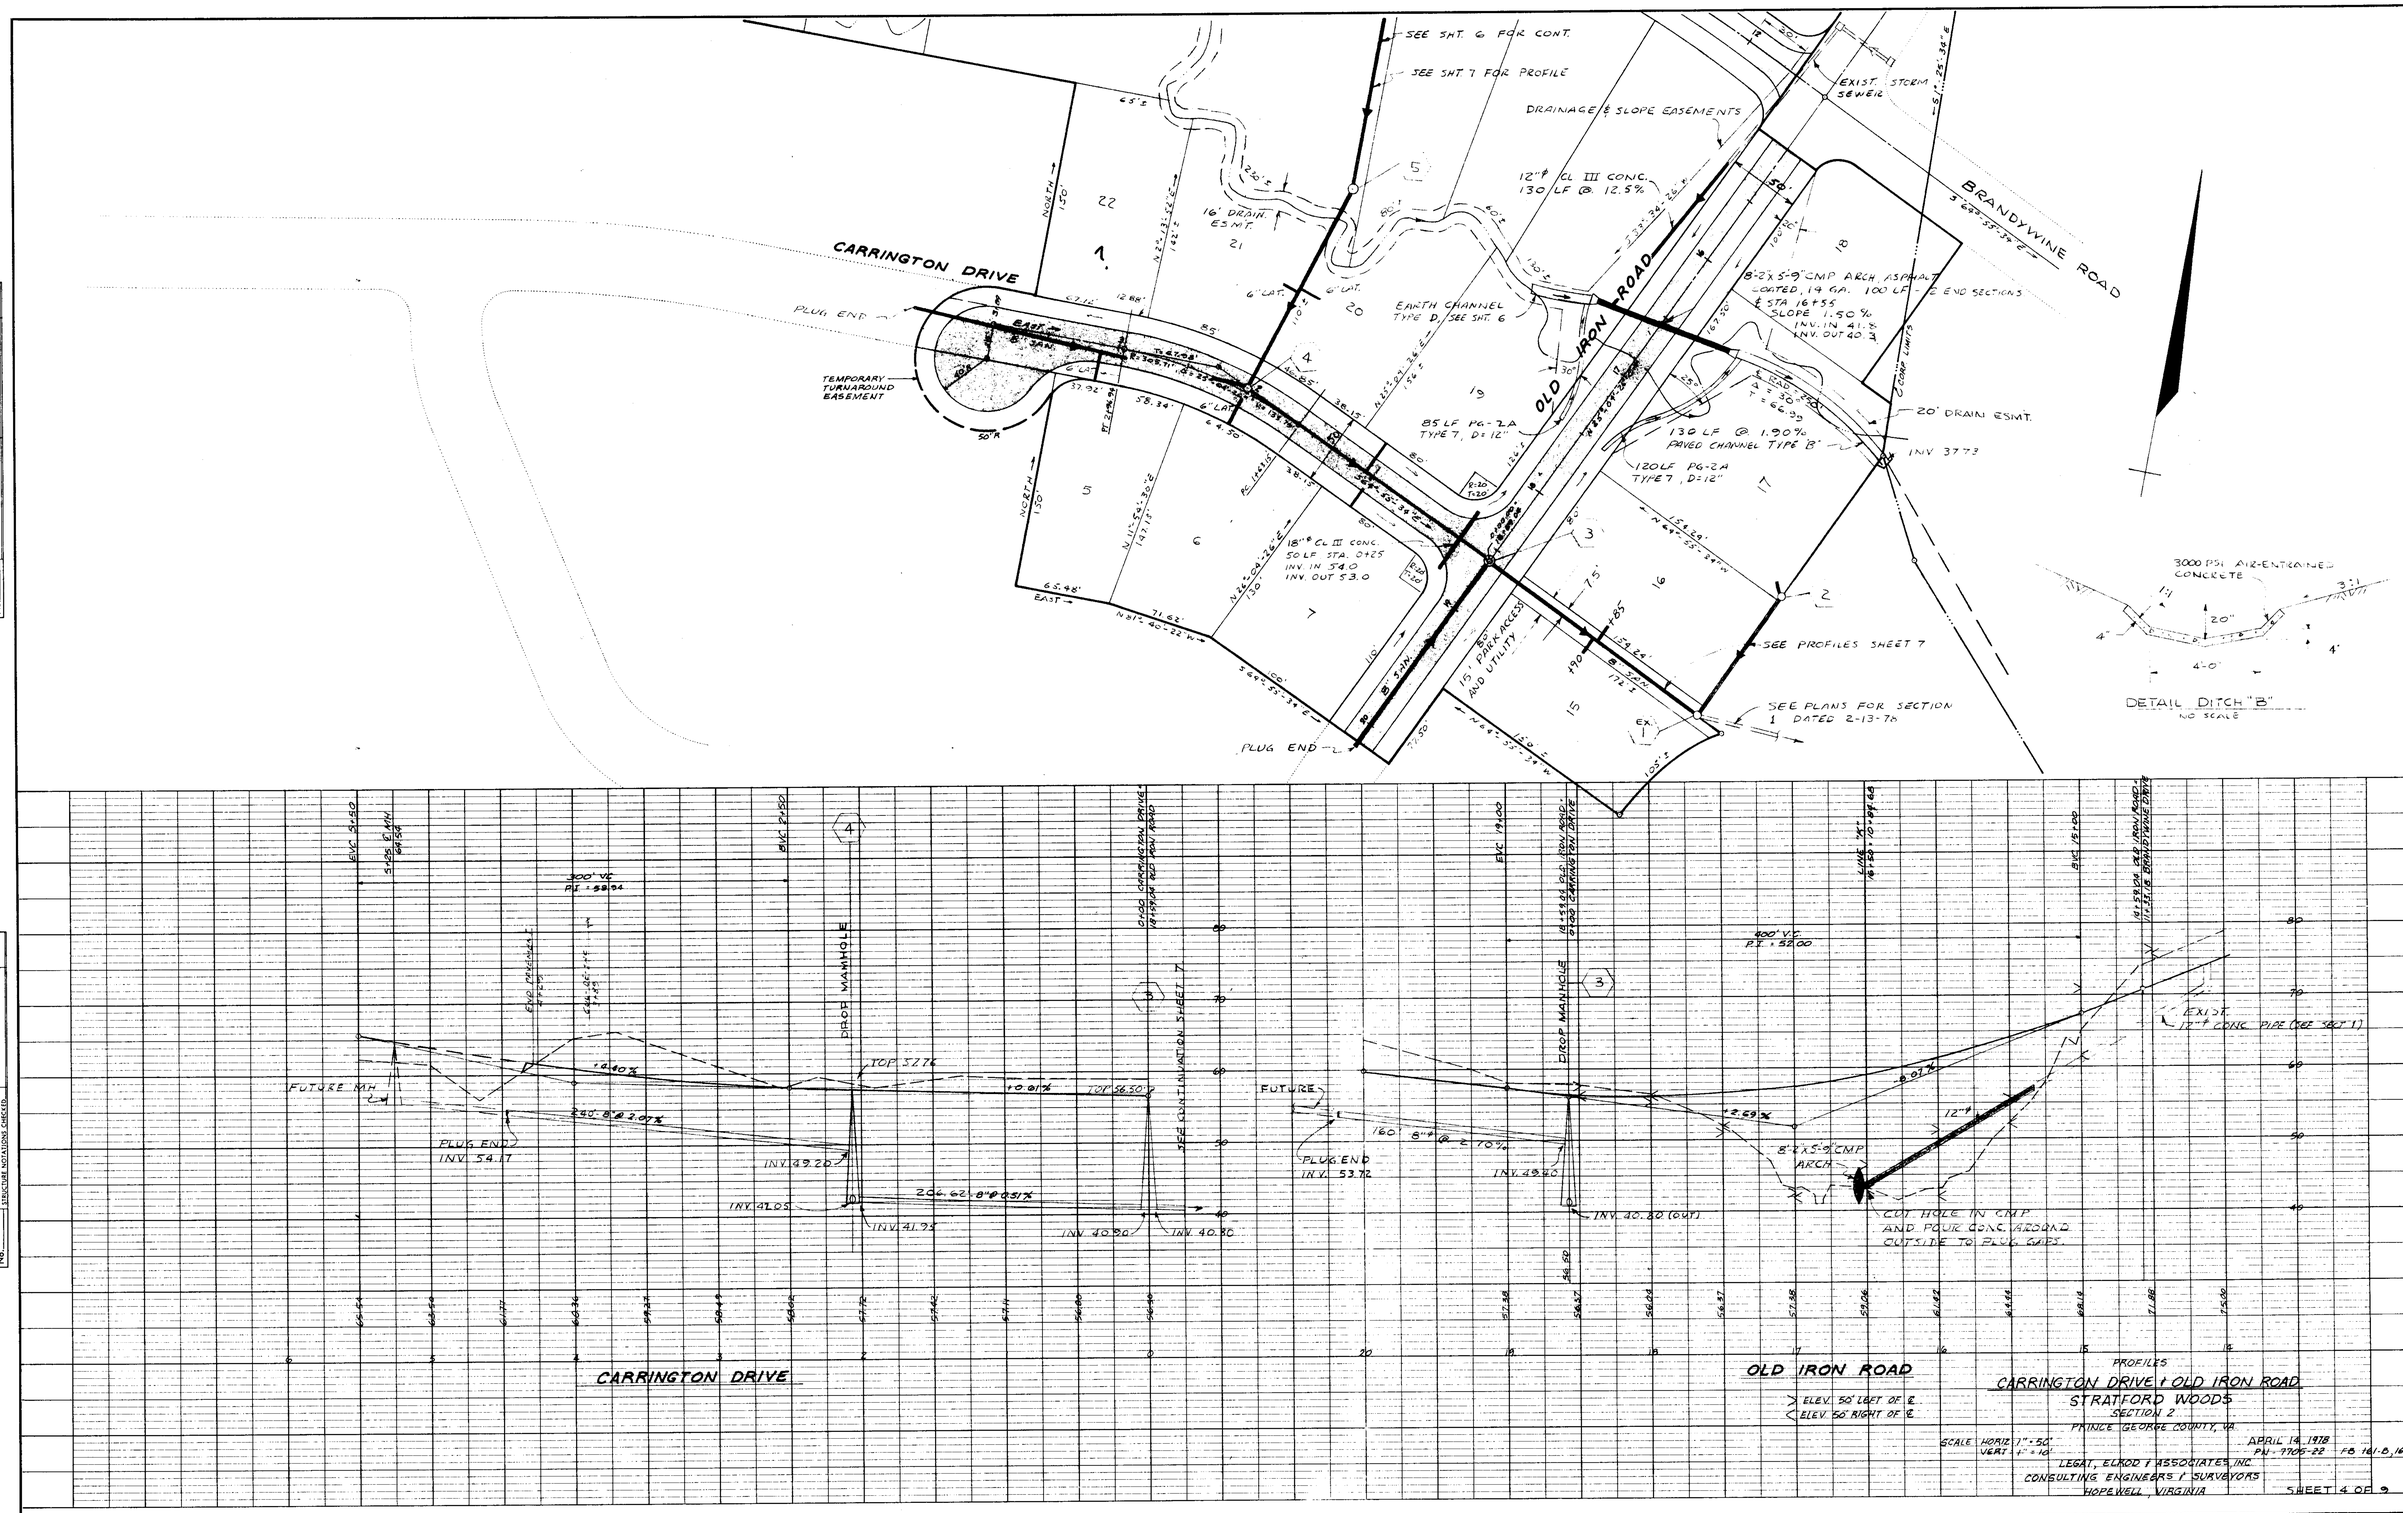

> ELEV. 50' LEFT OF ℄
< ELEV. 50' RIGHT OF ℄

PROFILES
CARRINGTON DRIVE & OLD IRON ROAD
STRATFORD WOODS
SECTION 2
PRINCE GEORGE COUNTY, VA.

SCALE HORIZ. 1" = 50'
VERT. 1" = 10'

APRIL 14, 1978
PN - 7705-22 FB 161-B, 165-166

LEGAT, ELROD & ASSOCIATES, INC.
CONSULTING ENGINEERS & SURVEYORS
HOPEWELL, VIRGINIA

SHEET 4 OF 9

PLATE 1 PLAN-PROFILE B.P.R. STANDARD
EUGENE DIETZGEN CO.