PLATE 3 CROSS SECTION
CLEARPRINT PAPER CO., S.F. CAL. NO. 1000H-3

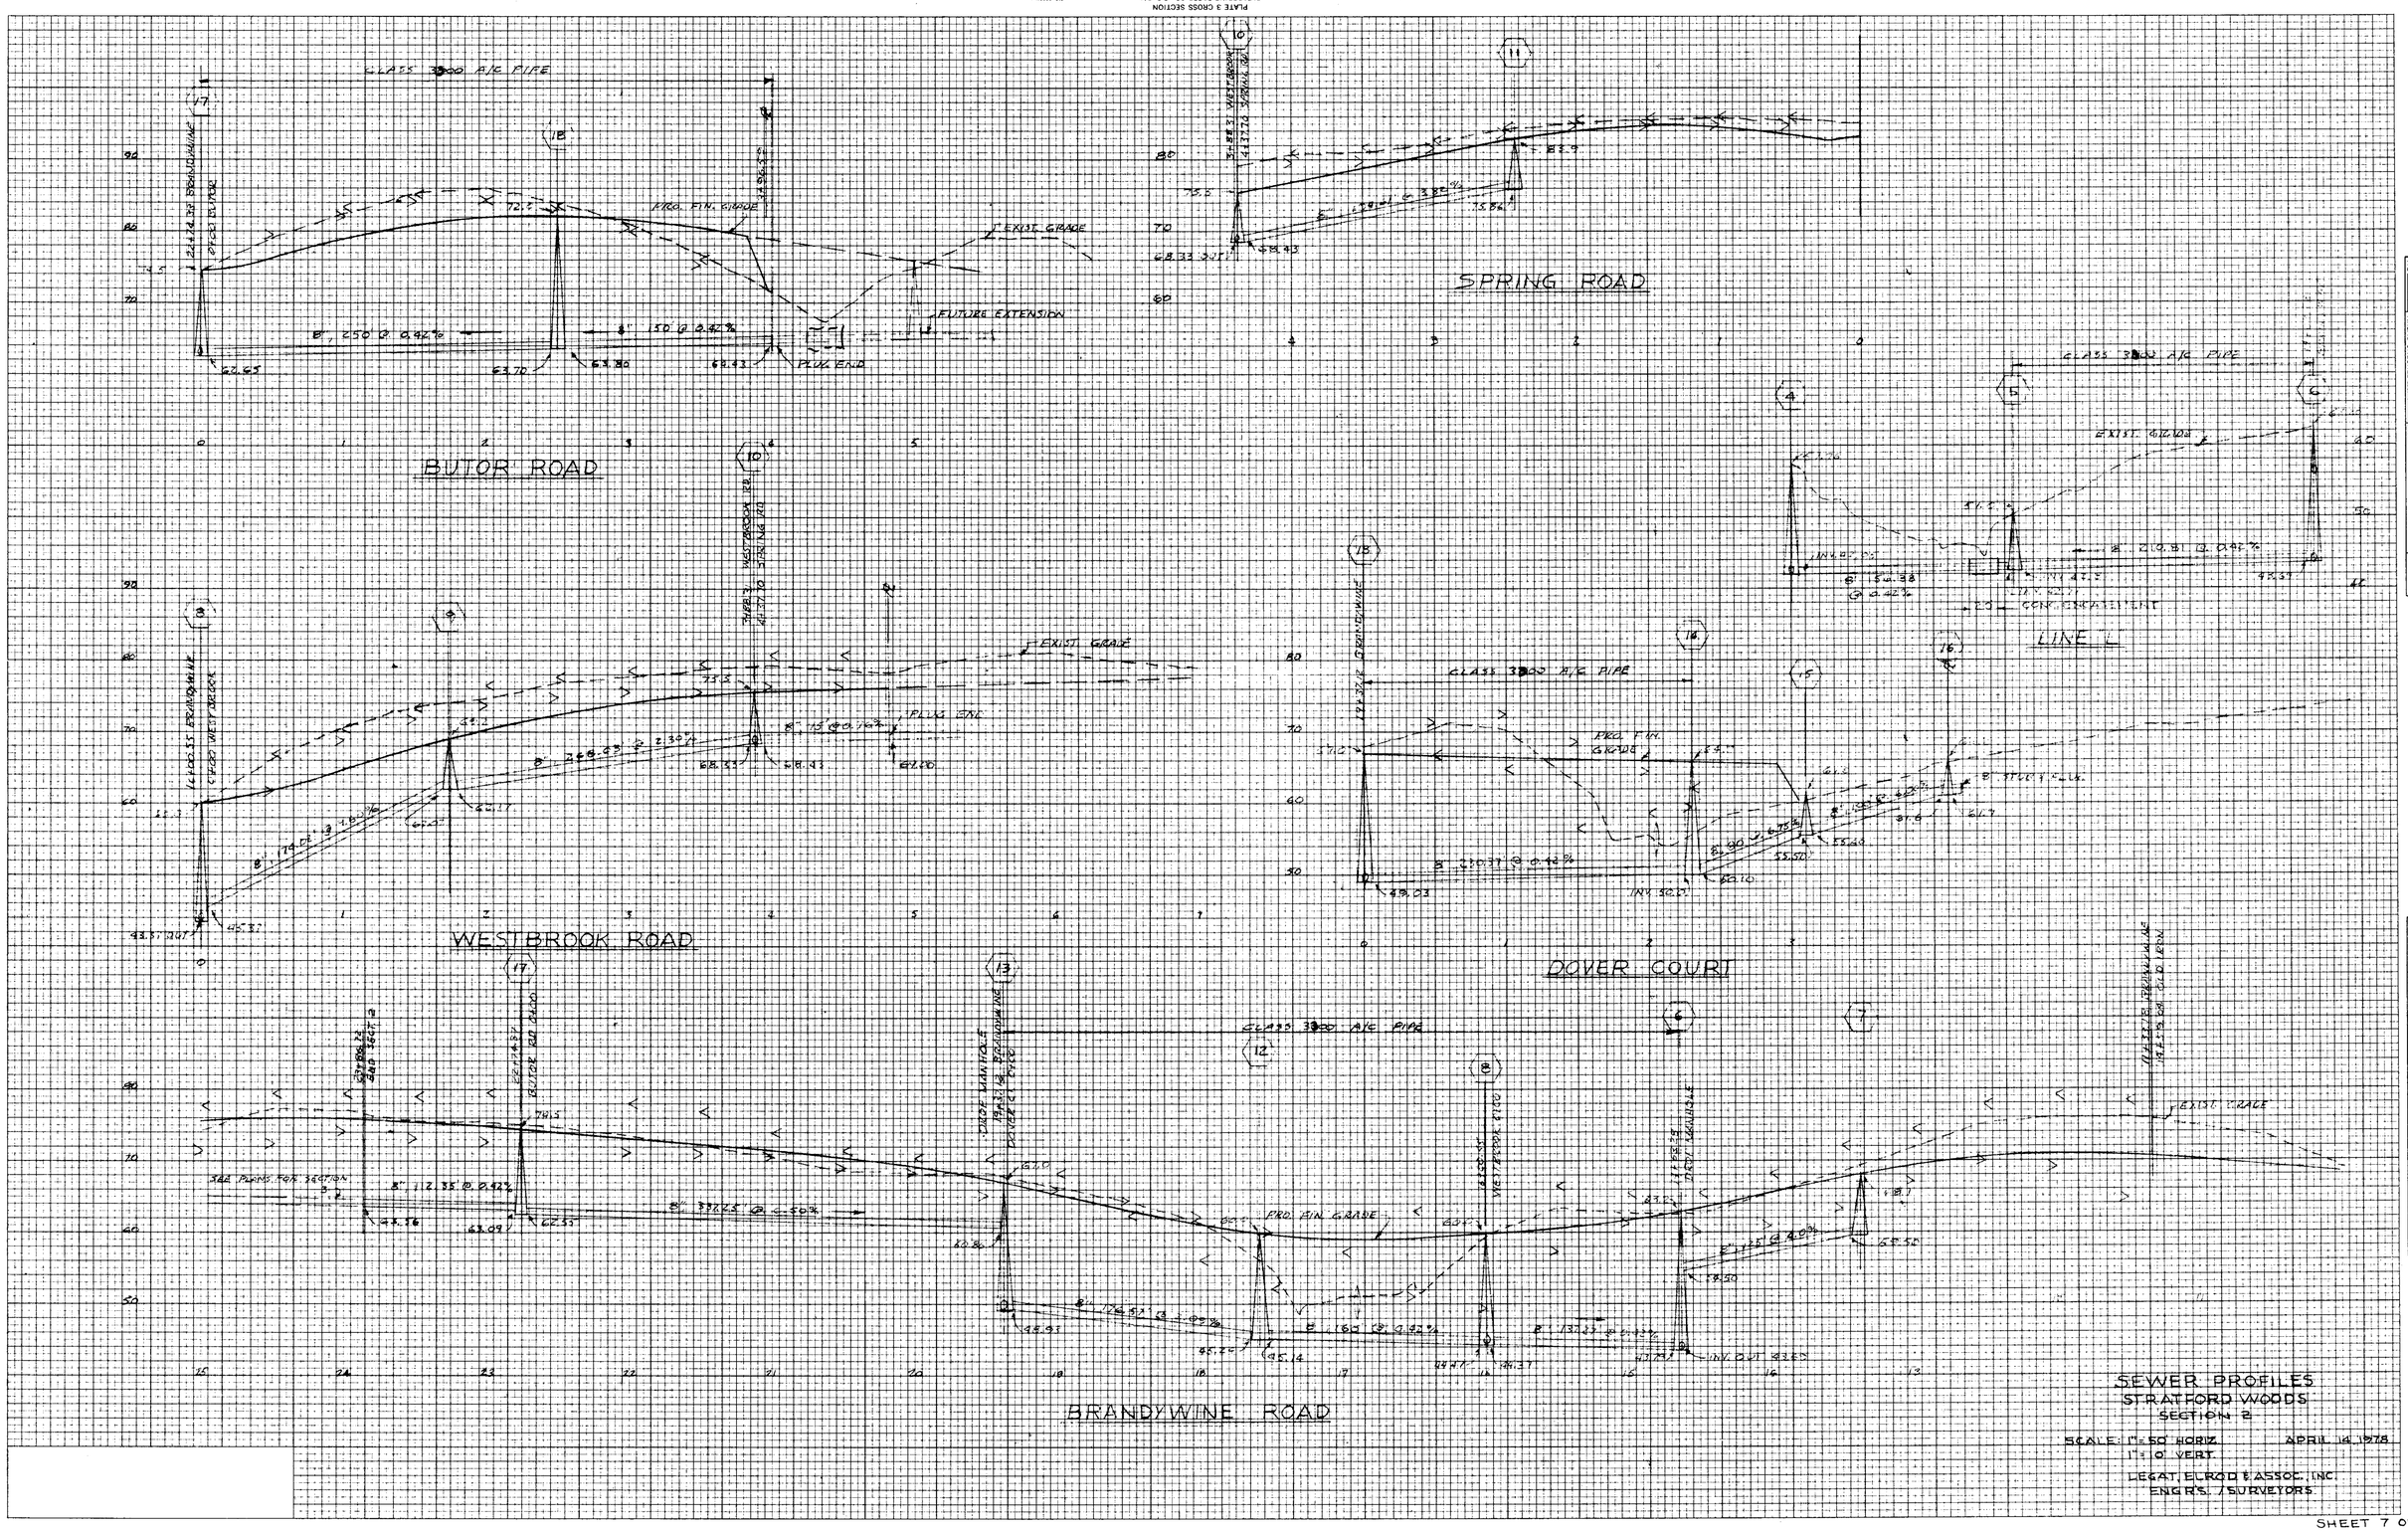

ORIGINAL SURVEY				
NOTE BOOK	SURVEYED		BY	DATE
NO.	PLOTTED			
	TRAVERSE			
	AREAS			
	AREAS CHECKED			

FINAL SURVEY				
NOTE BOOK	SURVEYED		BY	DATE
NO.	PLOTTED			
	TRAVERSE			
	AREAS			
	AREAS CHECKED			