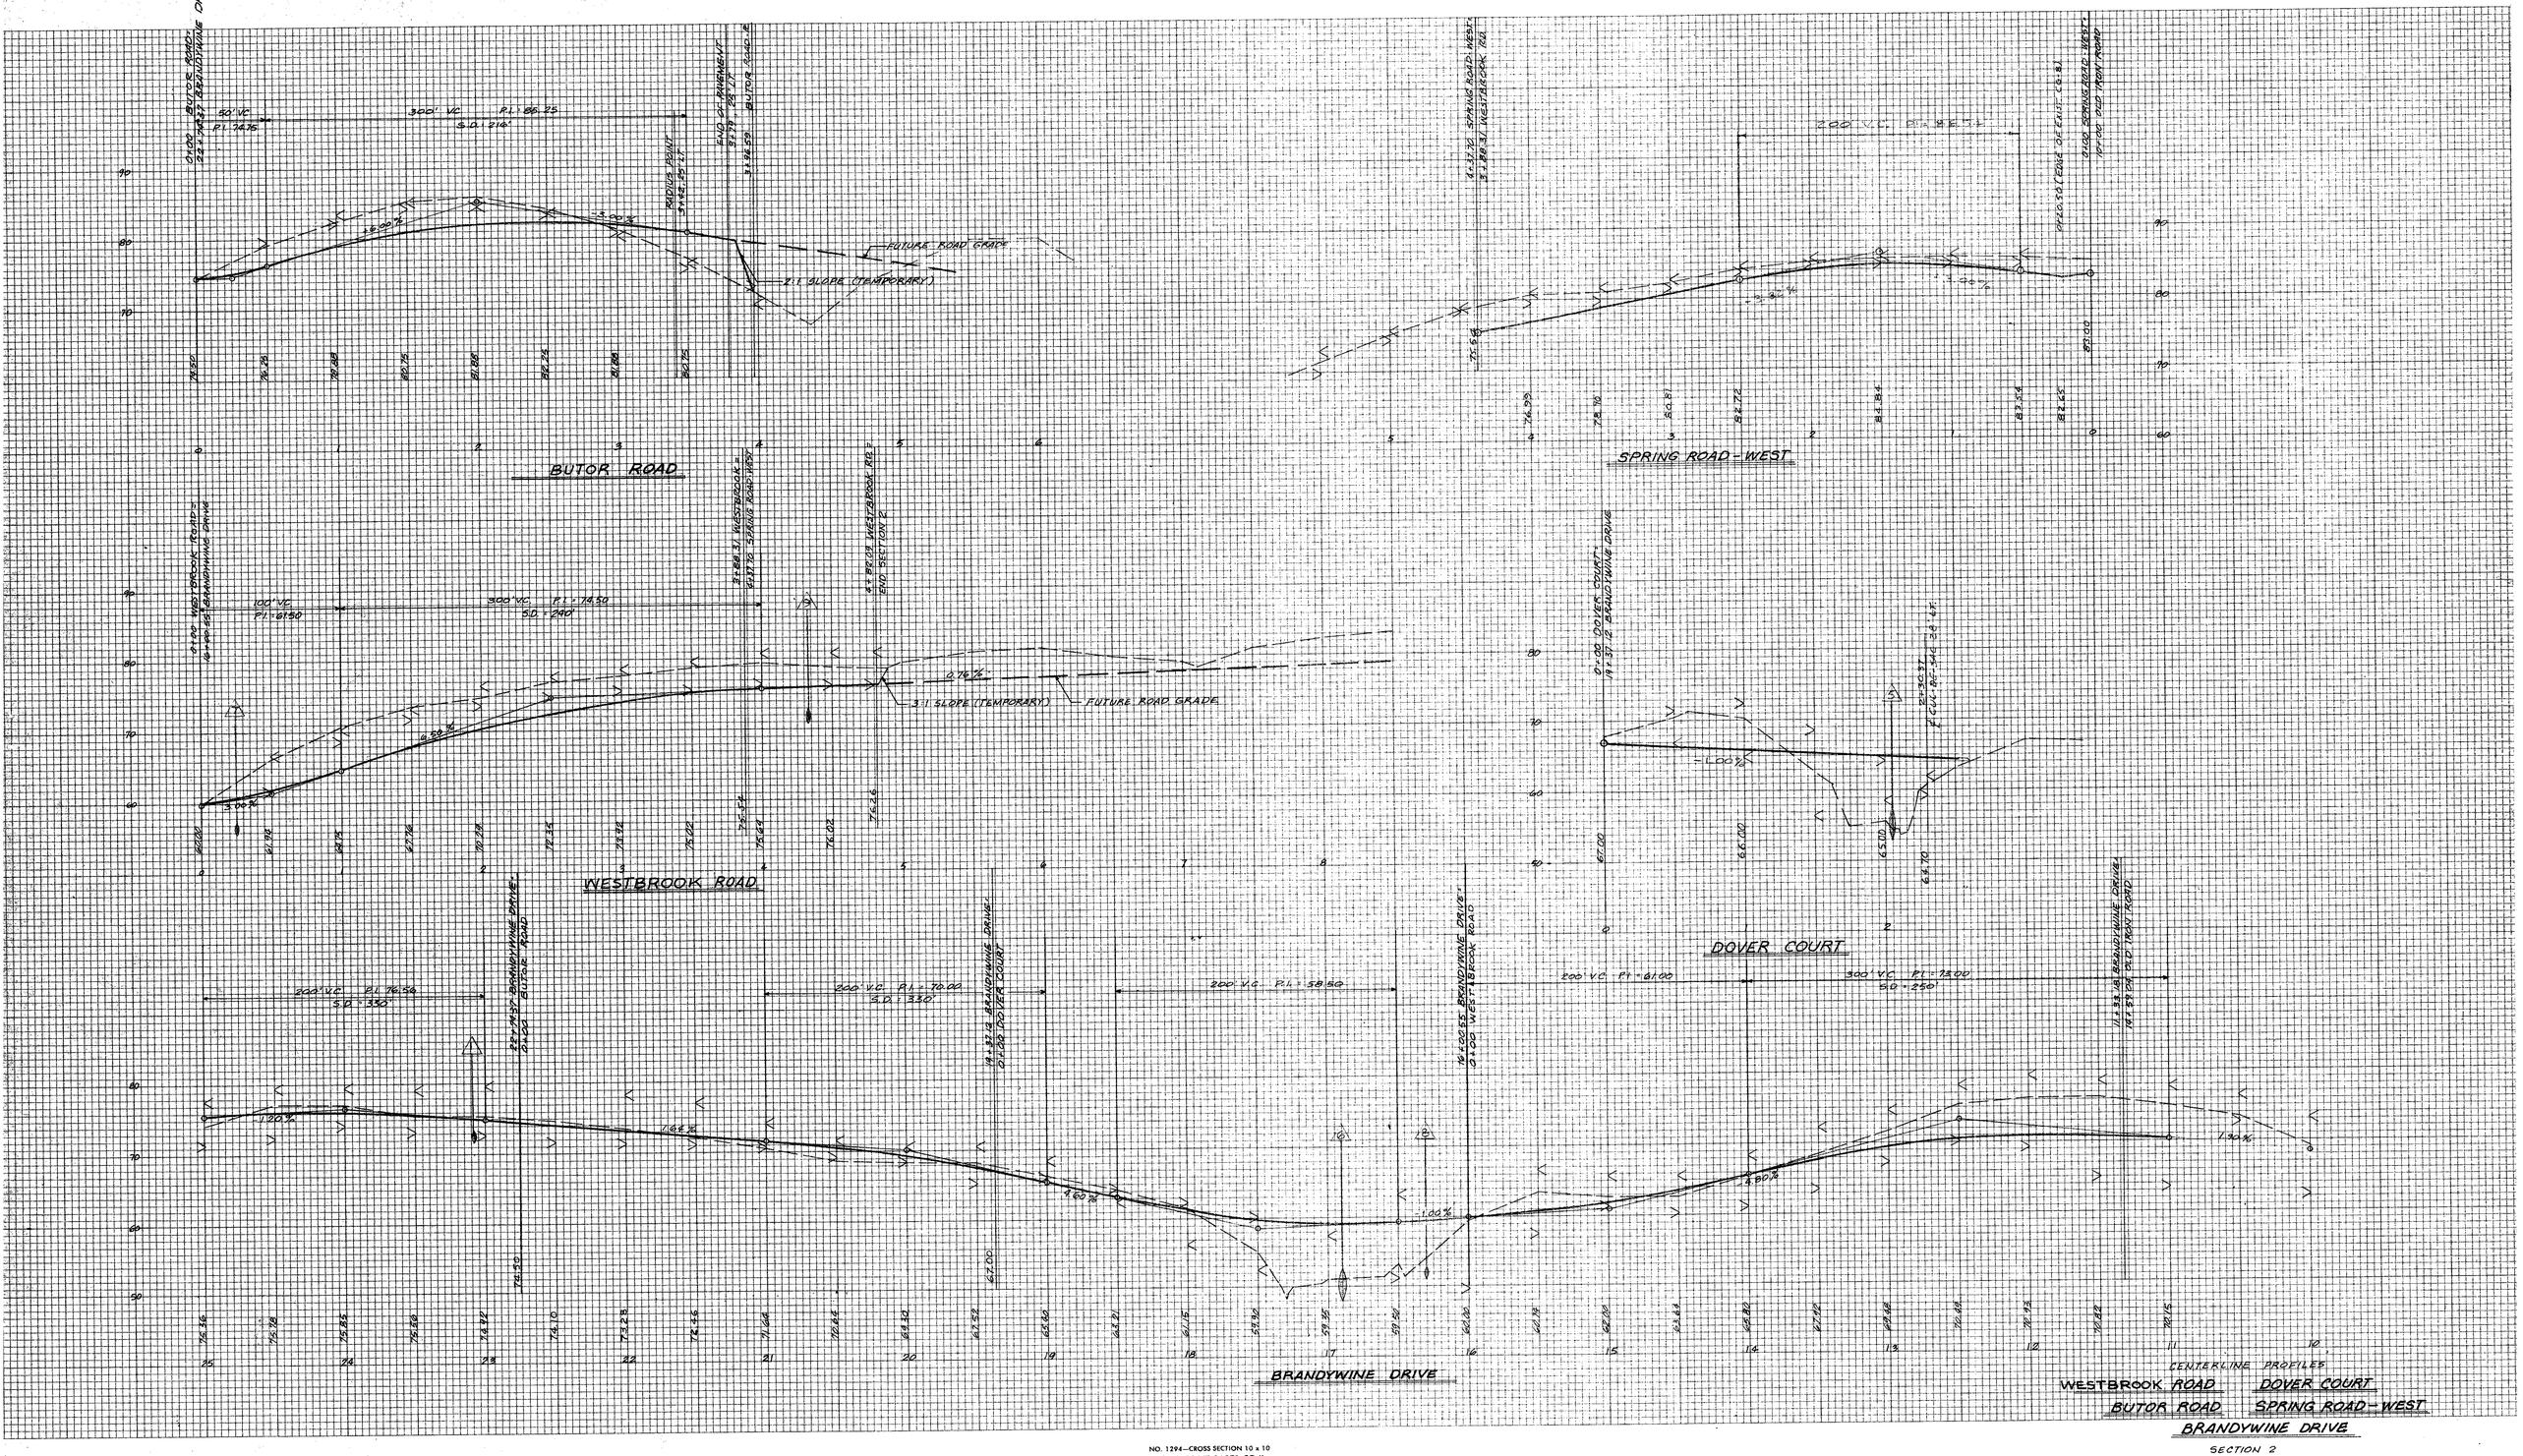

NO. 1294—CROSS SECTION 10 x 10
"CLEARPRINT PAPER CO."
MADE IN U.S.A.

BRANDYWINE DRIVE

SECTION 2

STRATFORD WOODS

PRINCE GEORGE COUNTY, VA.

SCALES: HORIZ. 1" = 50' VERT. 1" = 10' APRIL 14, 1978

LEGAT, ELROD AND ASSOCIATES, INC. SHEET 3 OF 9

CONSULTING ENGINEERS & SURVEYORS

FB 165 & 166 HOPEWELL, VIRGINIA P.N. 7705-22