PLATE 3 GROSS SECTION
CLEARPRINT PAPER CO., S.F. CAL. NO. 1000H-3

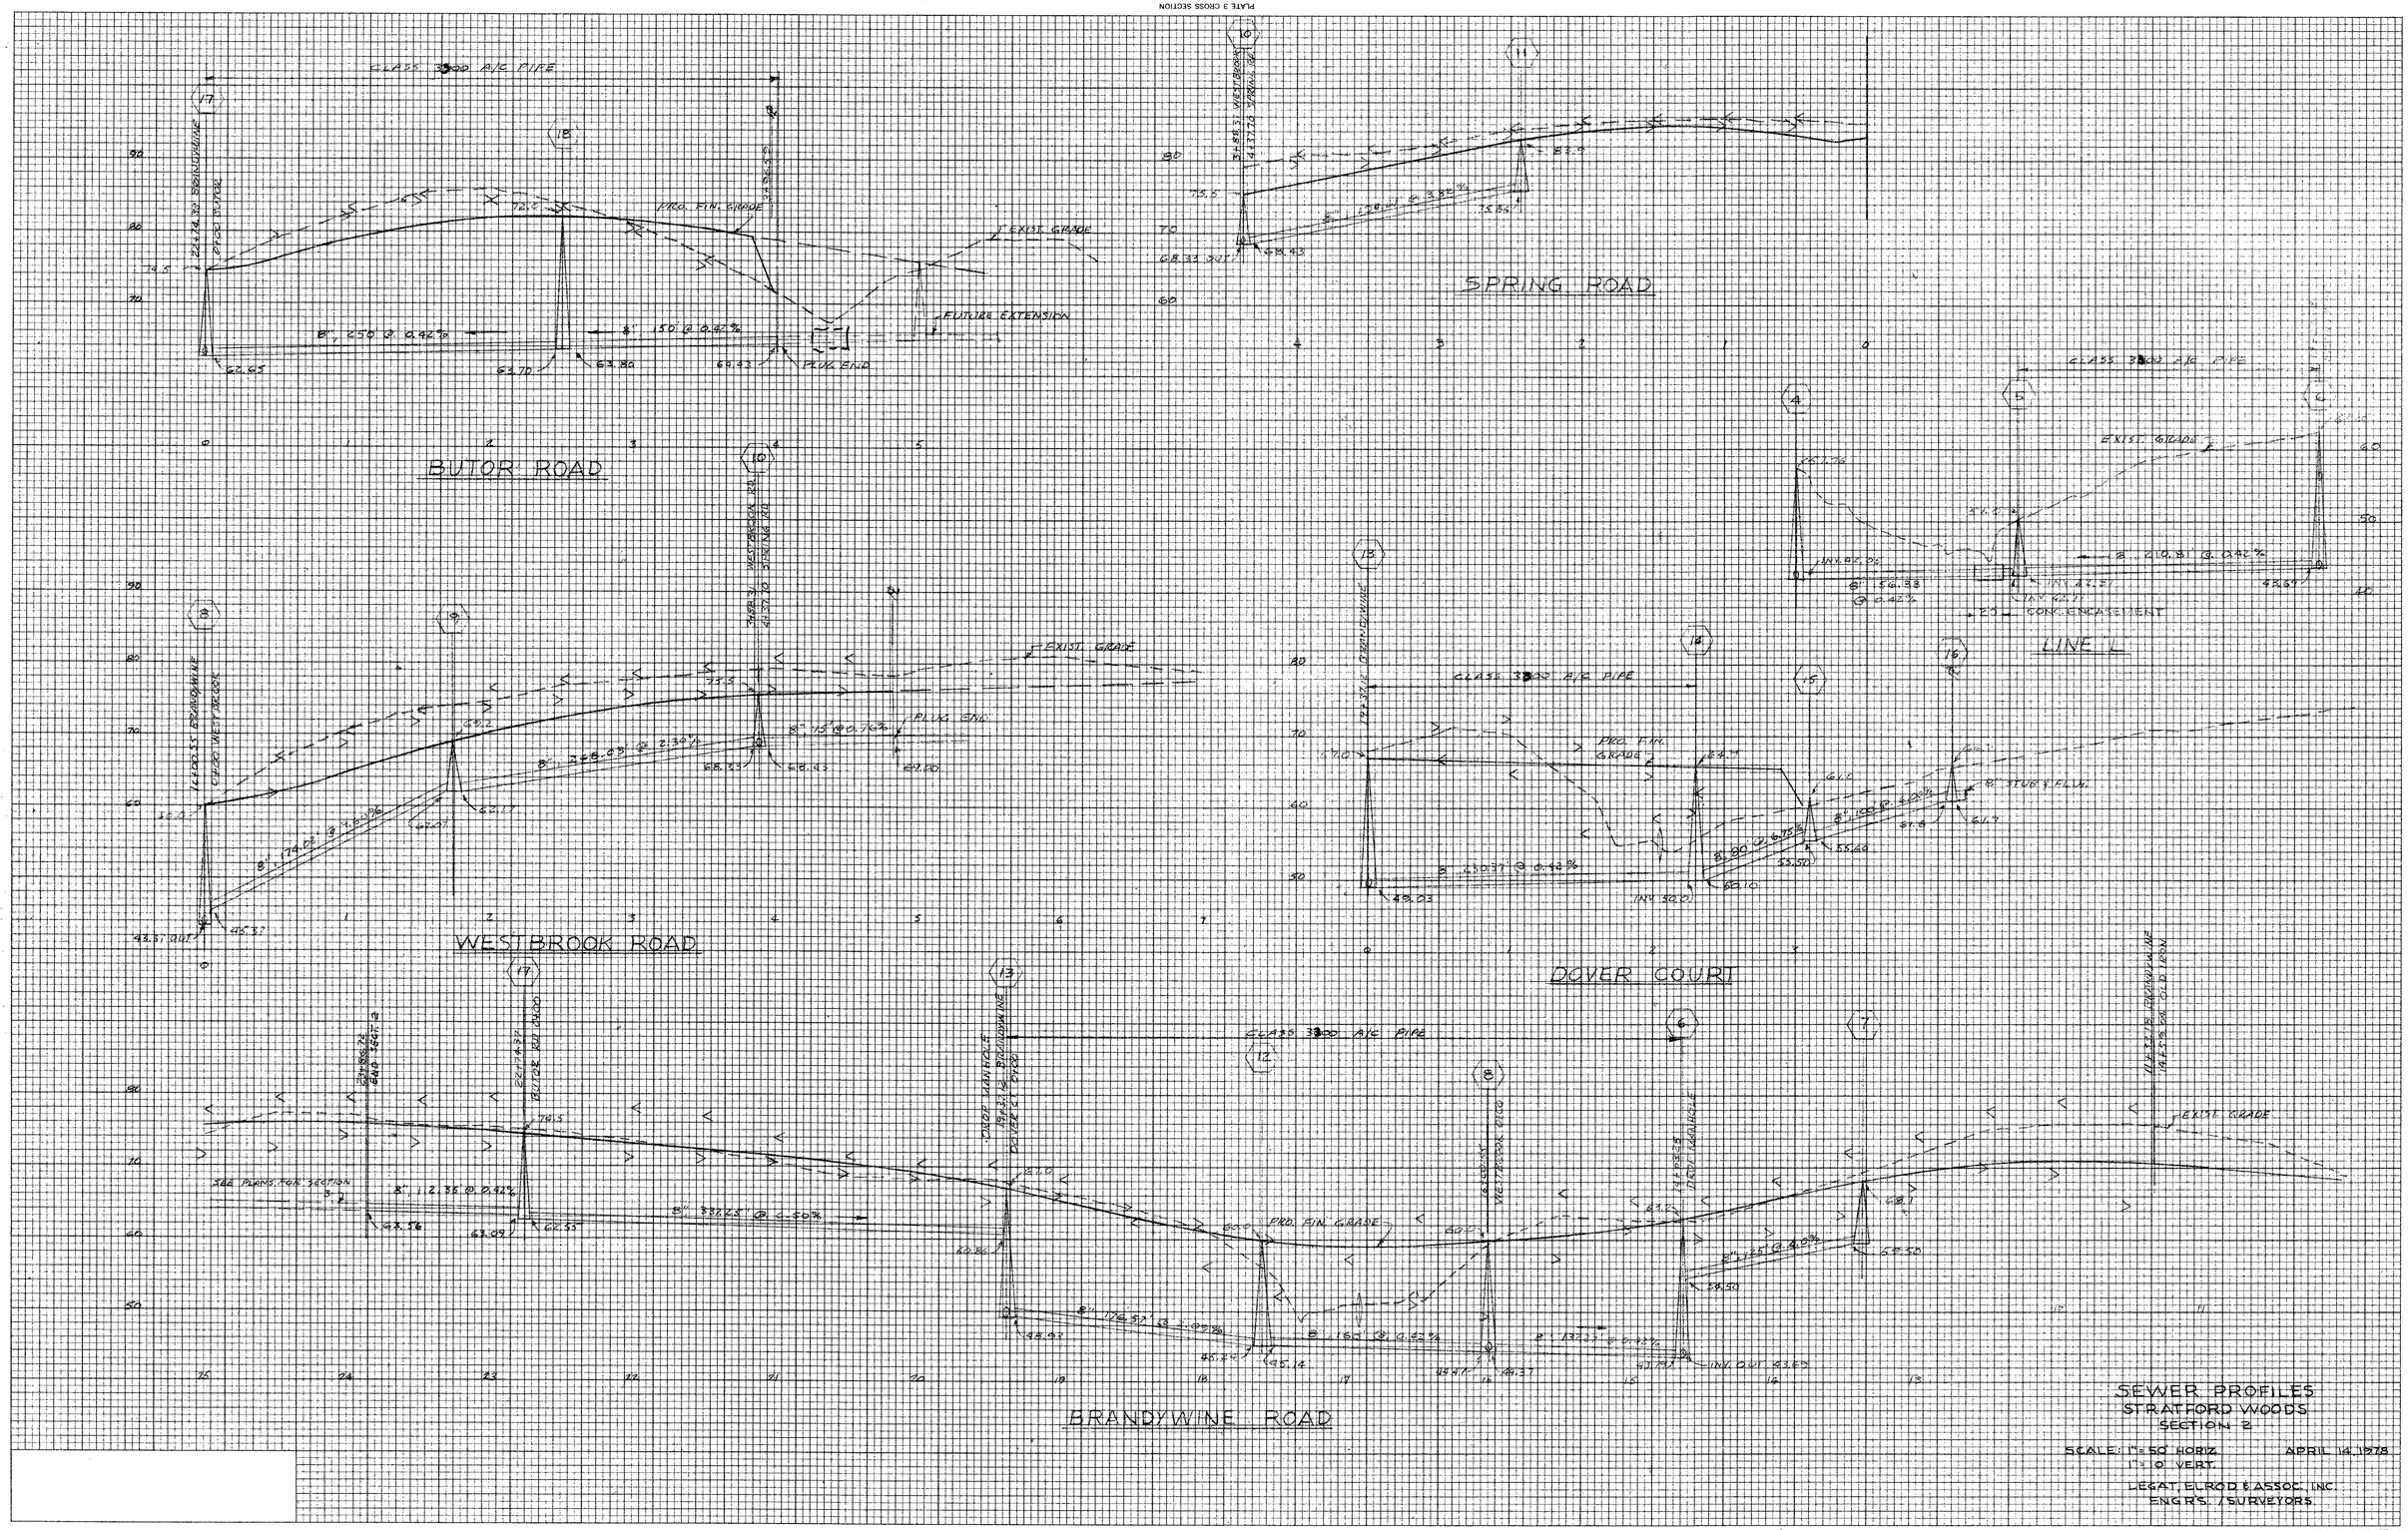

FINAL SURVEY		BY	DATE
NOTE BOOK	SURVEYED		
	PLOTTED		
	TEMPLATE		
	AREAS		
NO.	AREAS CHECKED		

ORIGINAL SURVEY		BY	DATE
NOTE BOOK	SURVEYED		
	PLOTTED		
	TEMPLATE		
	AREAS		
NO.	AREAS CHECKED		

SEWER PROFILES
STRATFORD WOODS
SECTION 2

SCALE: 1" = 50' HORIZ. APRIL 14, 1978
1" = 10' VERT.

LEGAT, ELROD & ASSOC. INC.
ENGR'S. / SURVEYORS.