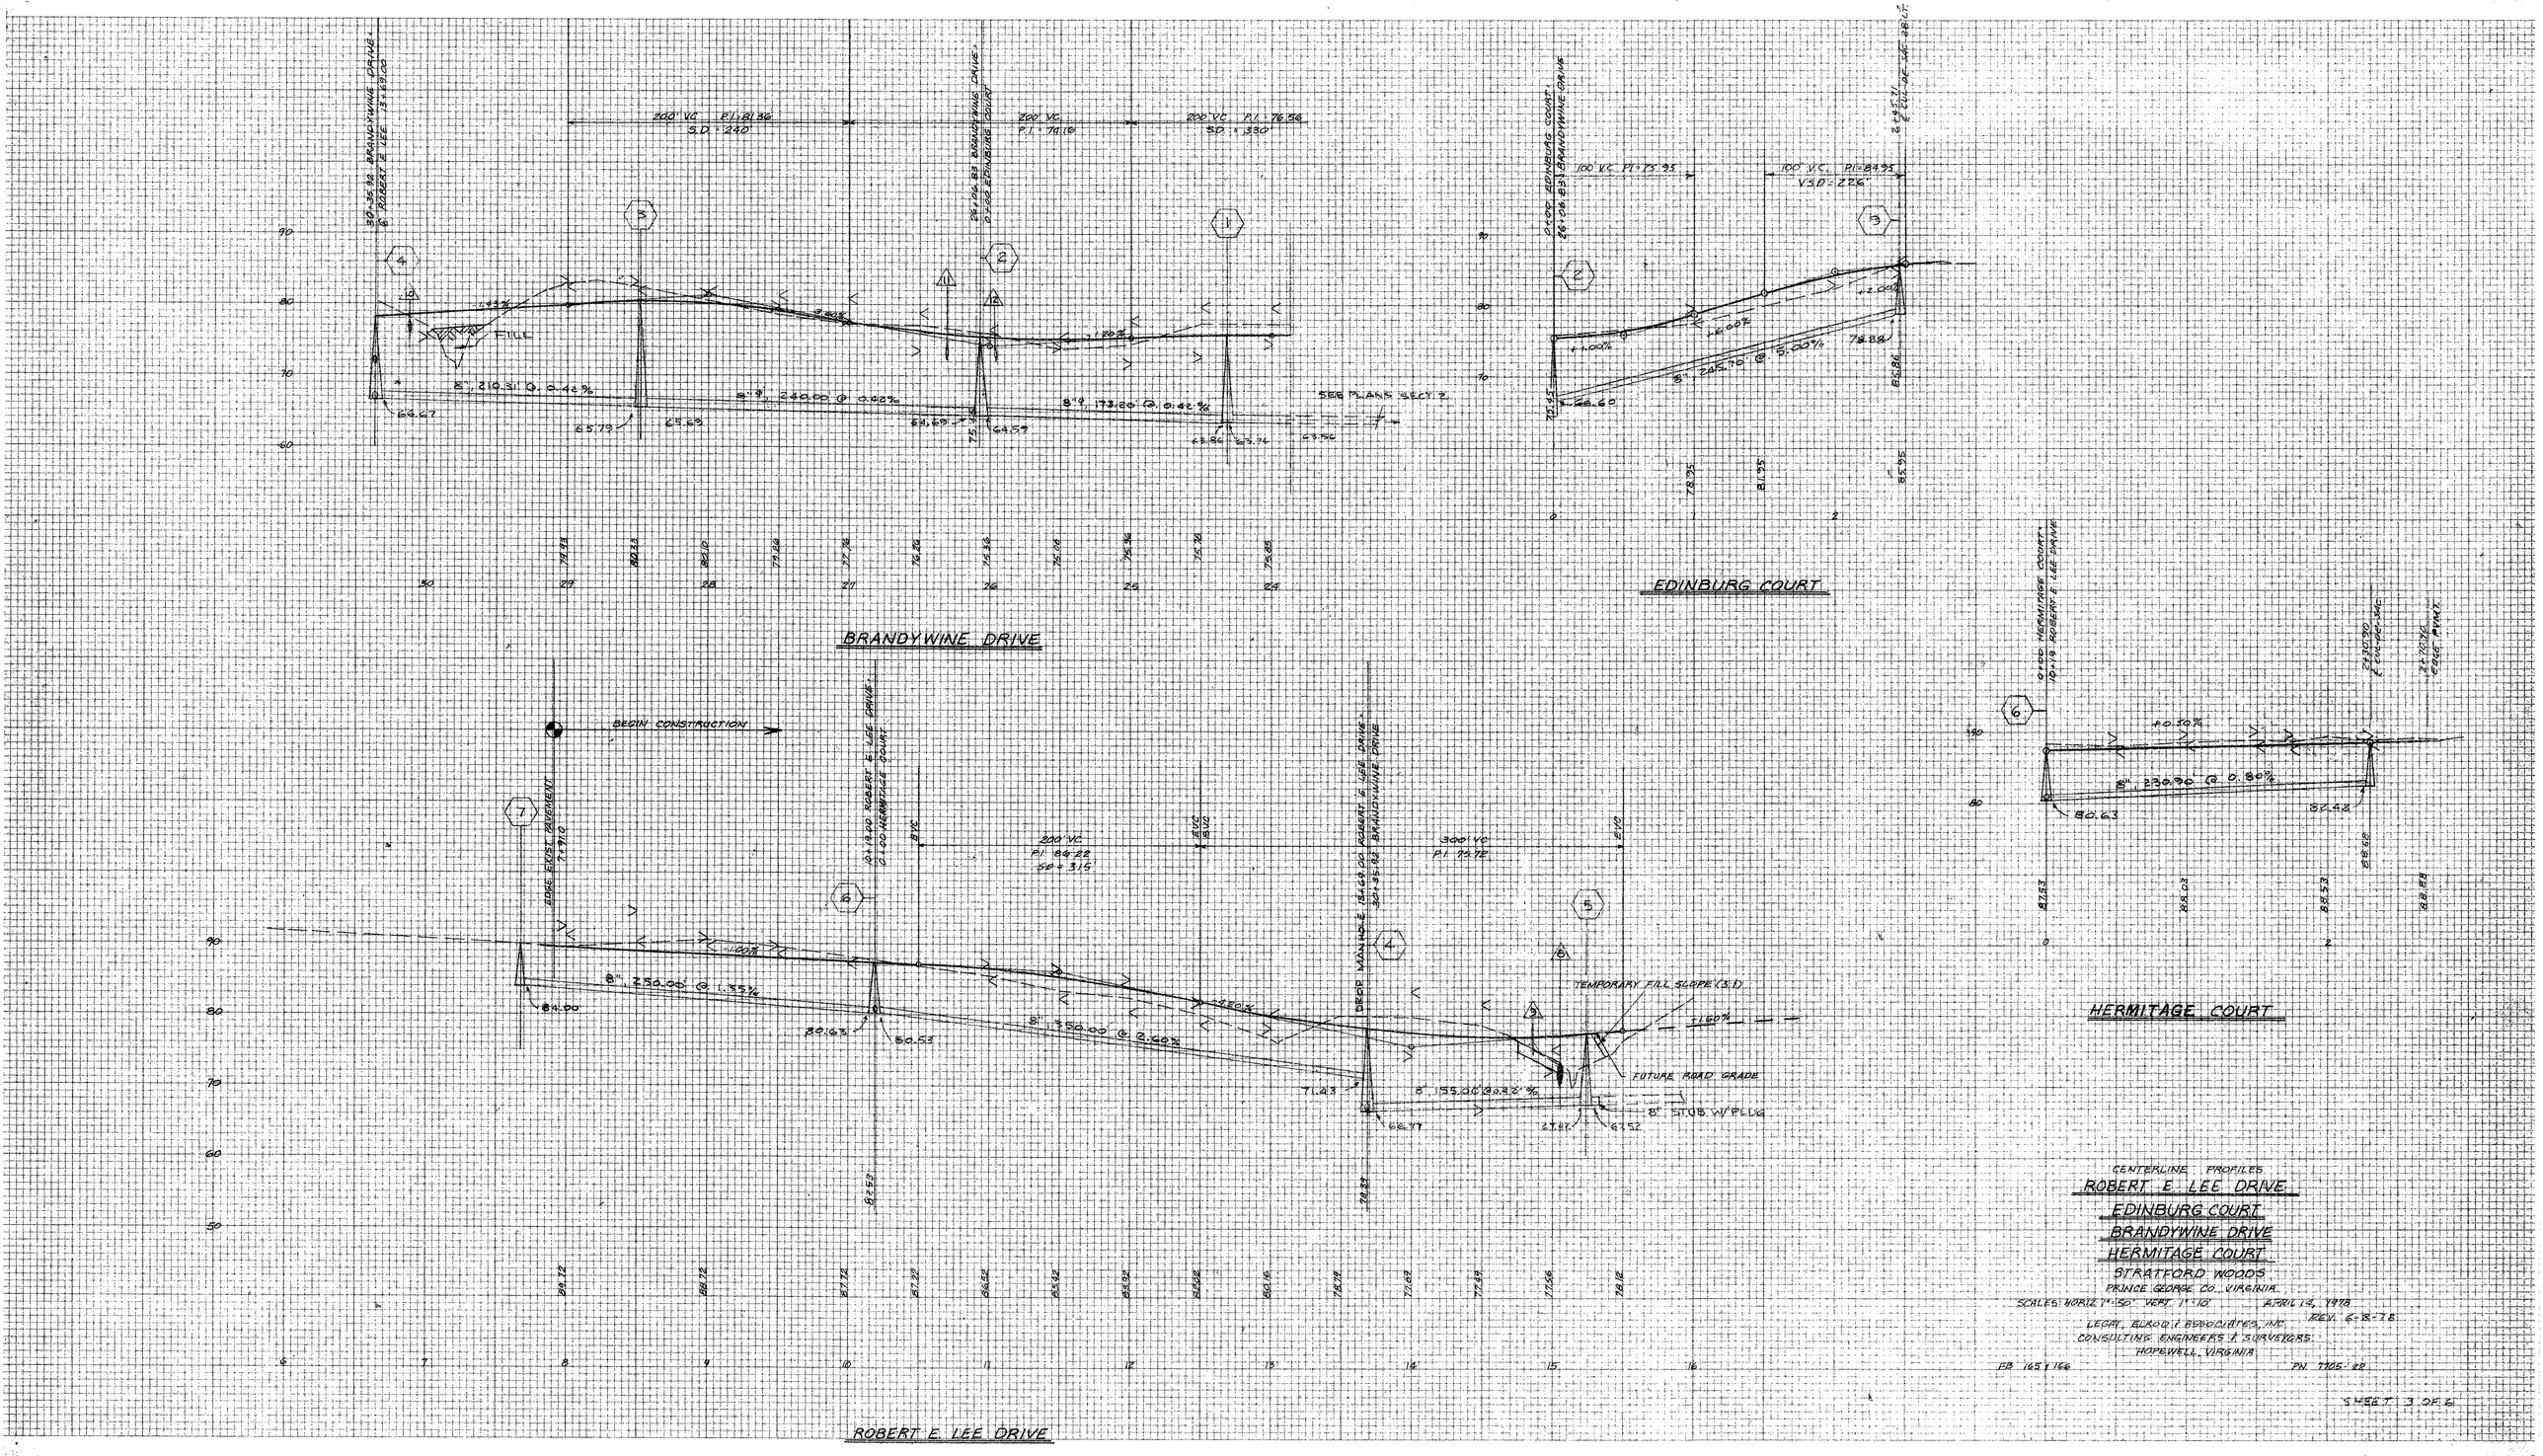

CENTERLINE PROFILES

ROBERT E. LEE DRIVE

EDINBURG COURT

BRANDYWINE DRIVE

HERMITAGE COURT

STRATFORD WOODS

PRINCE GEORGE CO., VIRGINIA

SCALES: HORIZ. 1" = 50' VERT. 1" = 10' APRIL 13, 1978

REV. 6-8-78

LEGAT, ECKQUIST ASSOCIATES, INC.

CONSULTING ENGINEERS & SURVEYORS

HOPEWELL, VIRGINIA

PB 165 & 166 PN 7705-22

SHEET 3 OF 6

NO. 1294 - CROSS SECTION 10 x 10
"CLEARPRINT PAPER CO."
MADE IN U.S.A.