FINAL SURVEY	BY	DATE
SURVEYED		
PLOTTED		
TEMPLATE		
AREAS		
AREAS CHECKED		
NOTE BOOK NO.		

ORIGINAL SURVEY	BY	DATE
SURVEYED		
PLOTTED		
TEMPLATE		
AREAS		
AREAS CHECKED		
NOTE BOOK NO.		

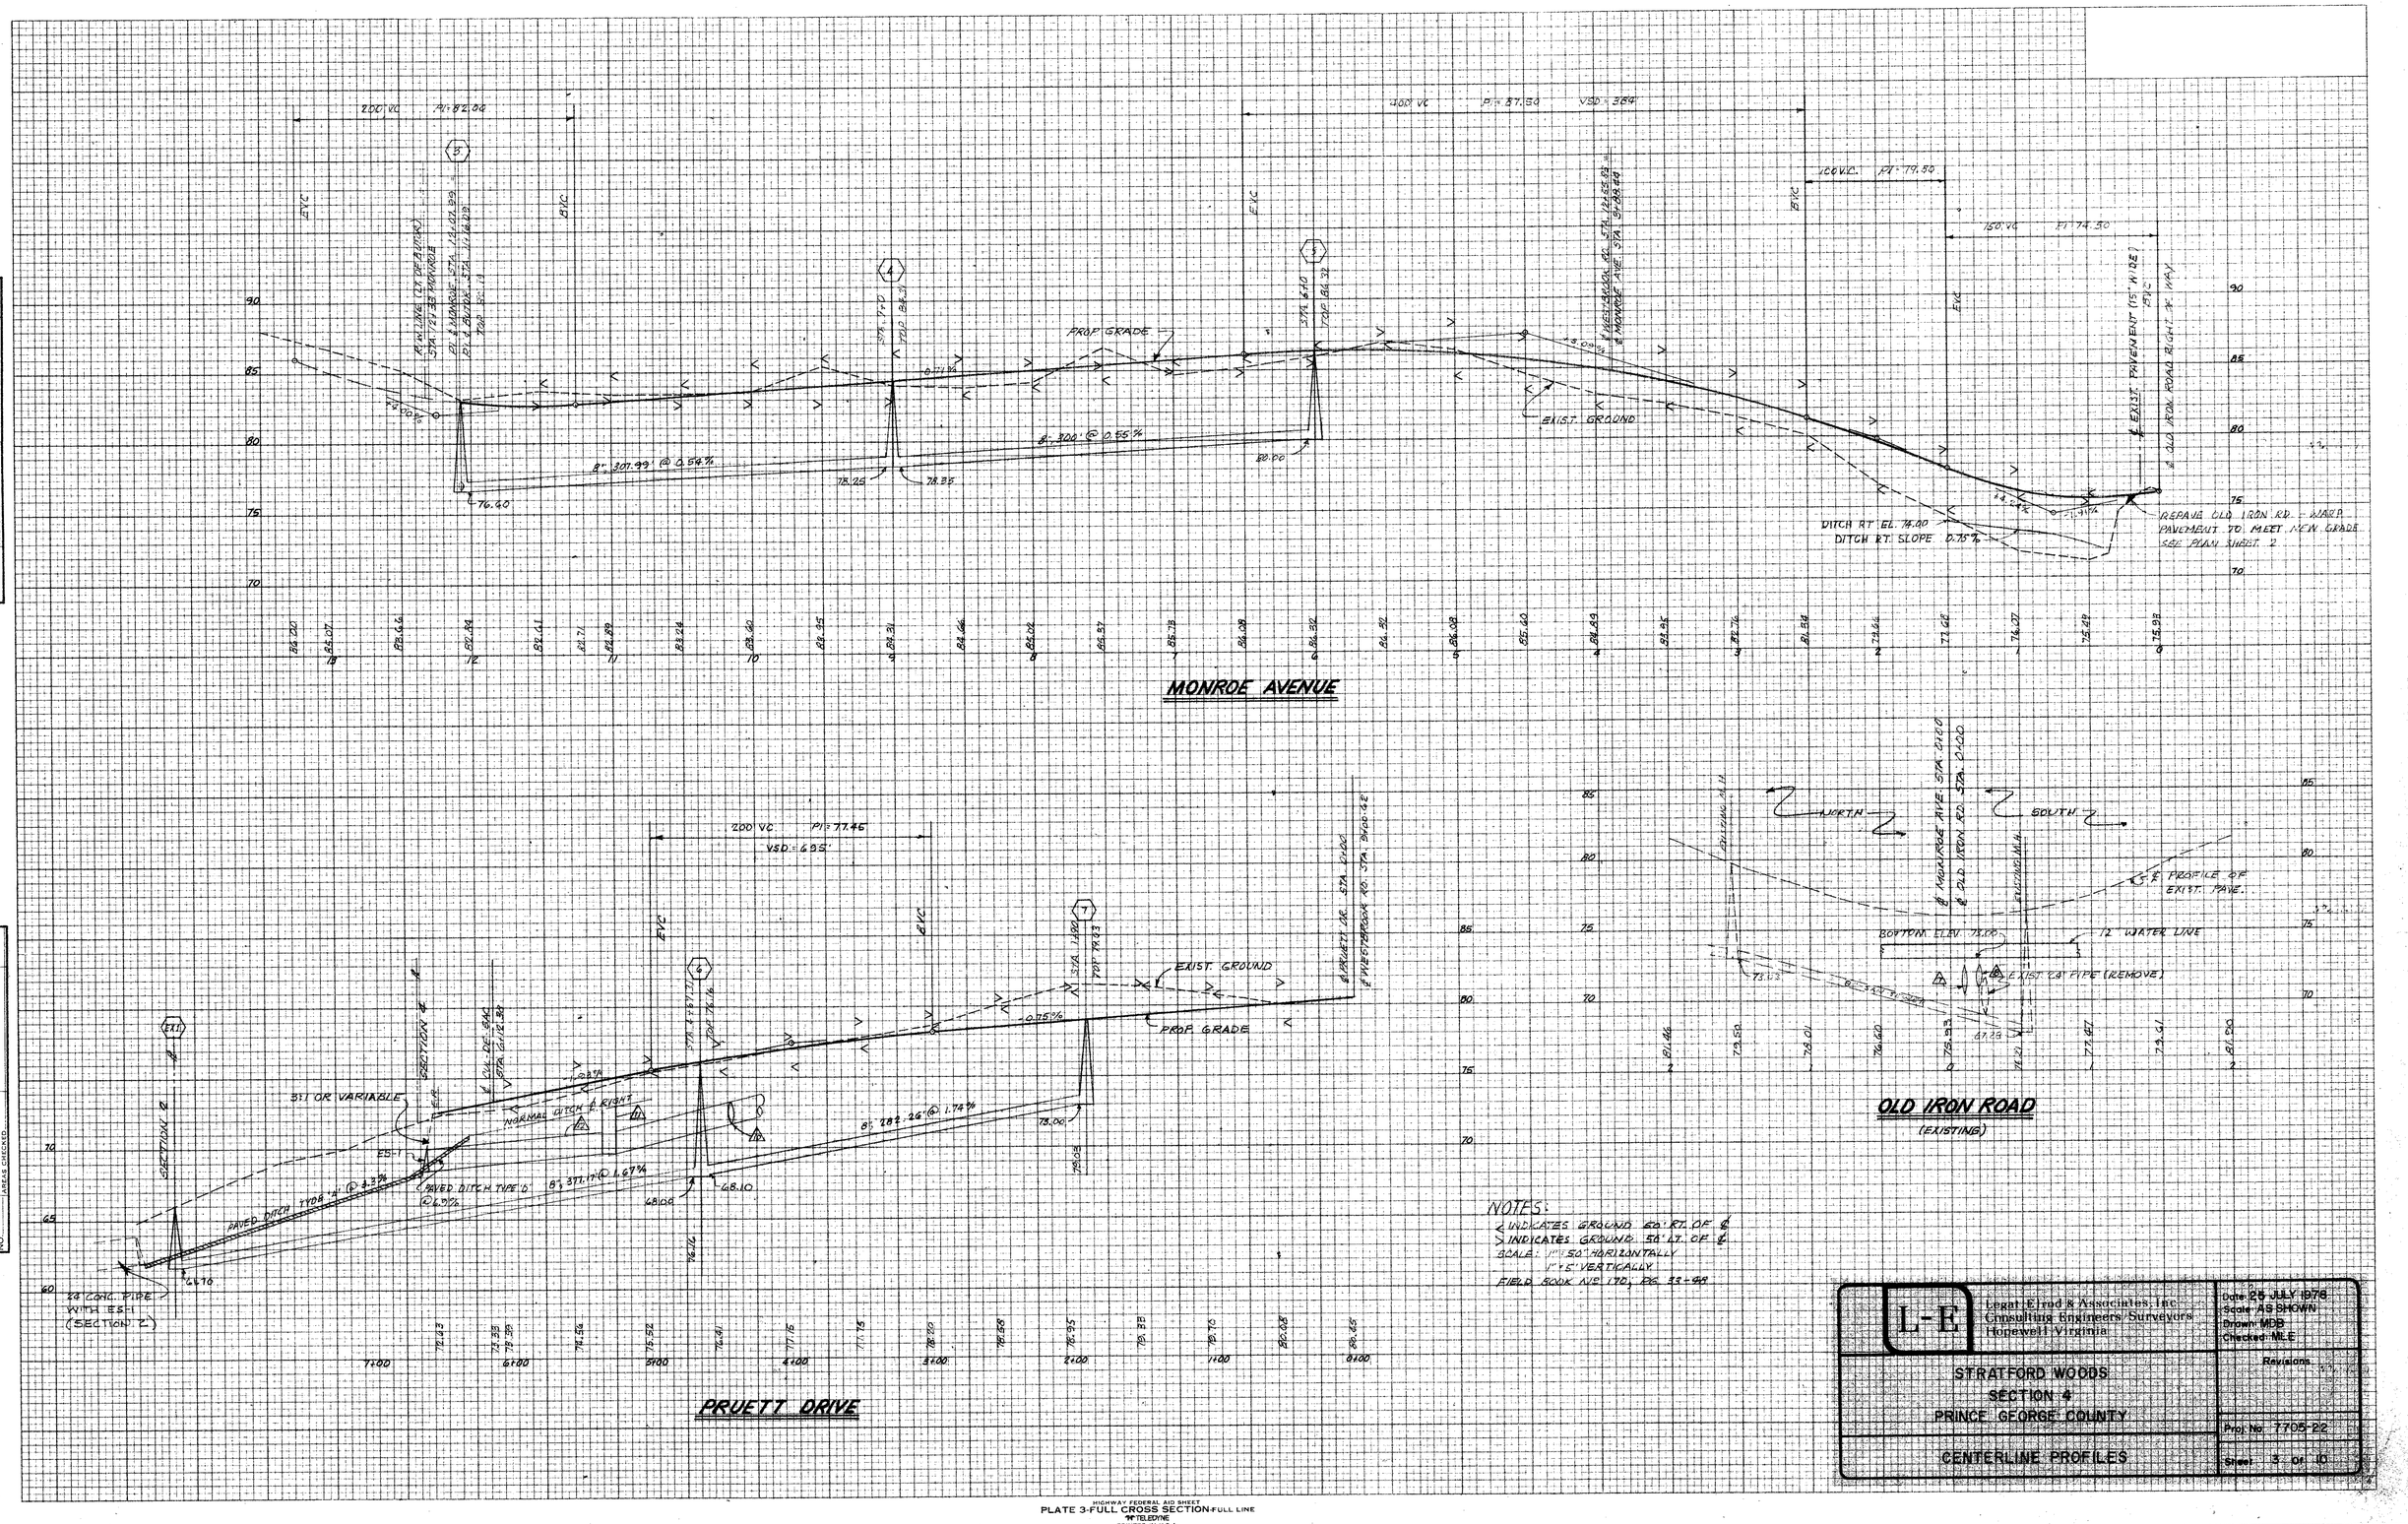

NOTES:
< INDICATES GROUND 50' RT. OF ℄
> INDICATES GROUND 50' LT. OF ℄
SCALE: 1" = 50' HORIZONTALLY
1" = 5' VERTICALLY
FIELD BOOK No. 170; PG. 43-99

L-E Legat Erod & Associates, Inc. Consulting Engineers/Surveyors Hopewell Virginia	Date: 25 JULY 1978 Scale: AS SHOWN Drawn: MDB Checked: MLE
STRATFORD WOODS SECTION 4 PRINCE GEORGE COUNTY	Revisions
CENTERLINE PROFILES	Proj. No. 7705-22 Sheet 3 of 10