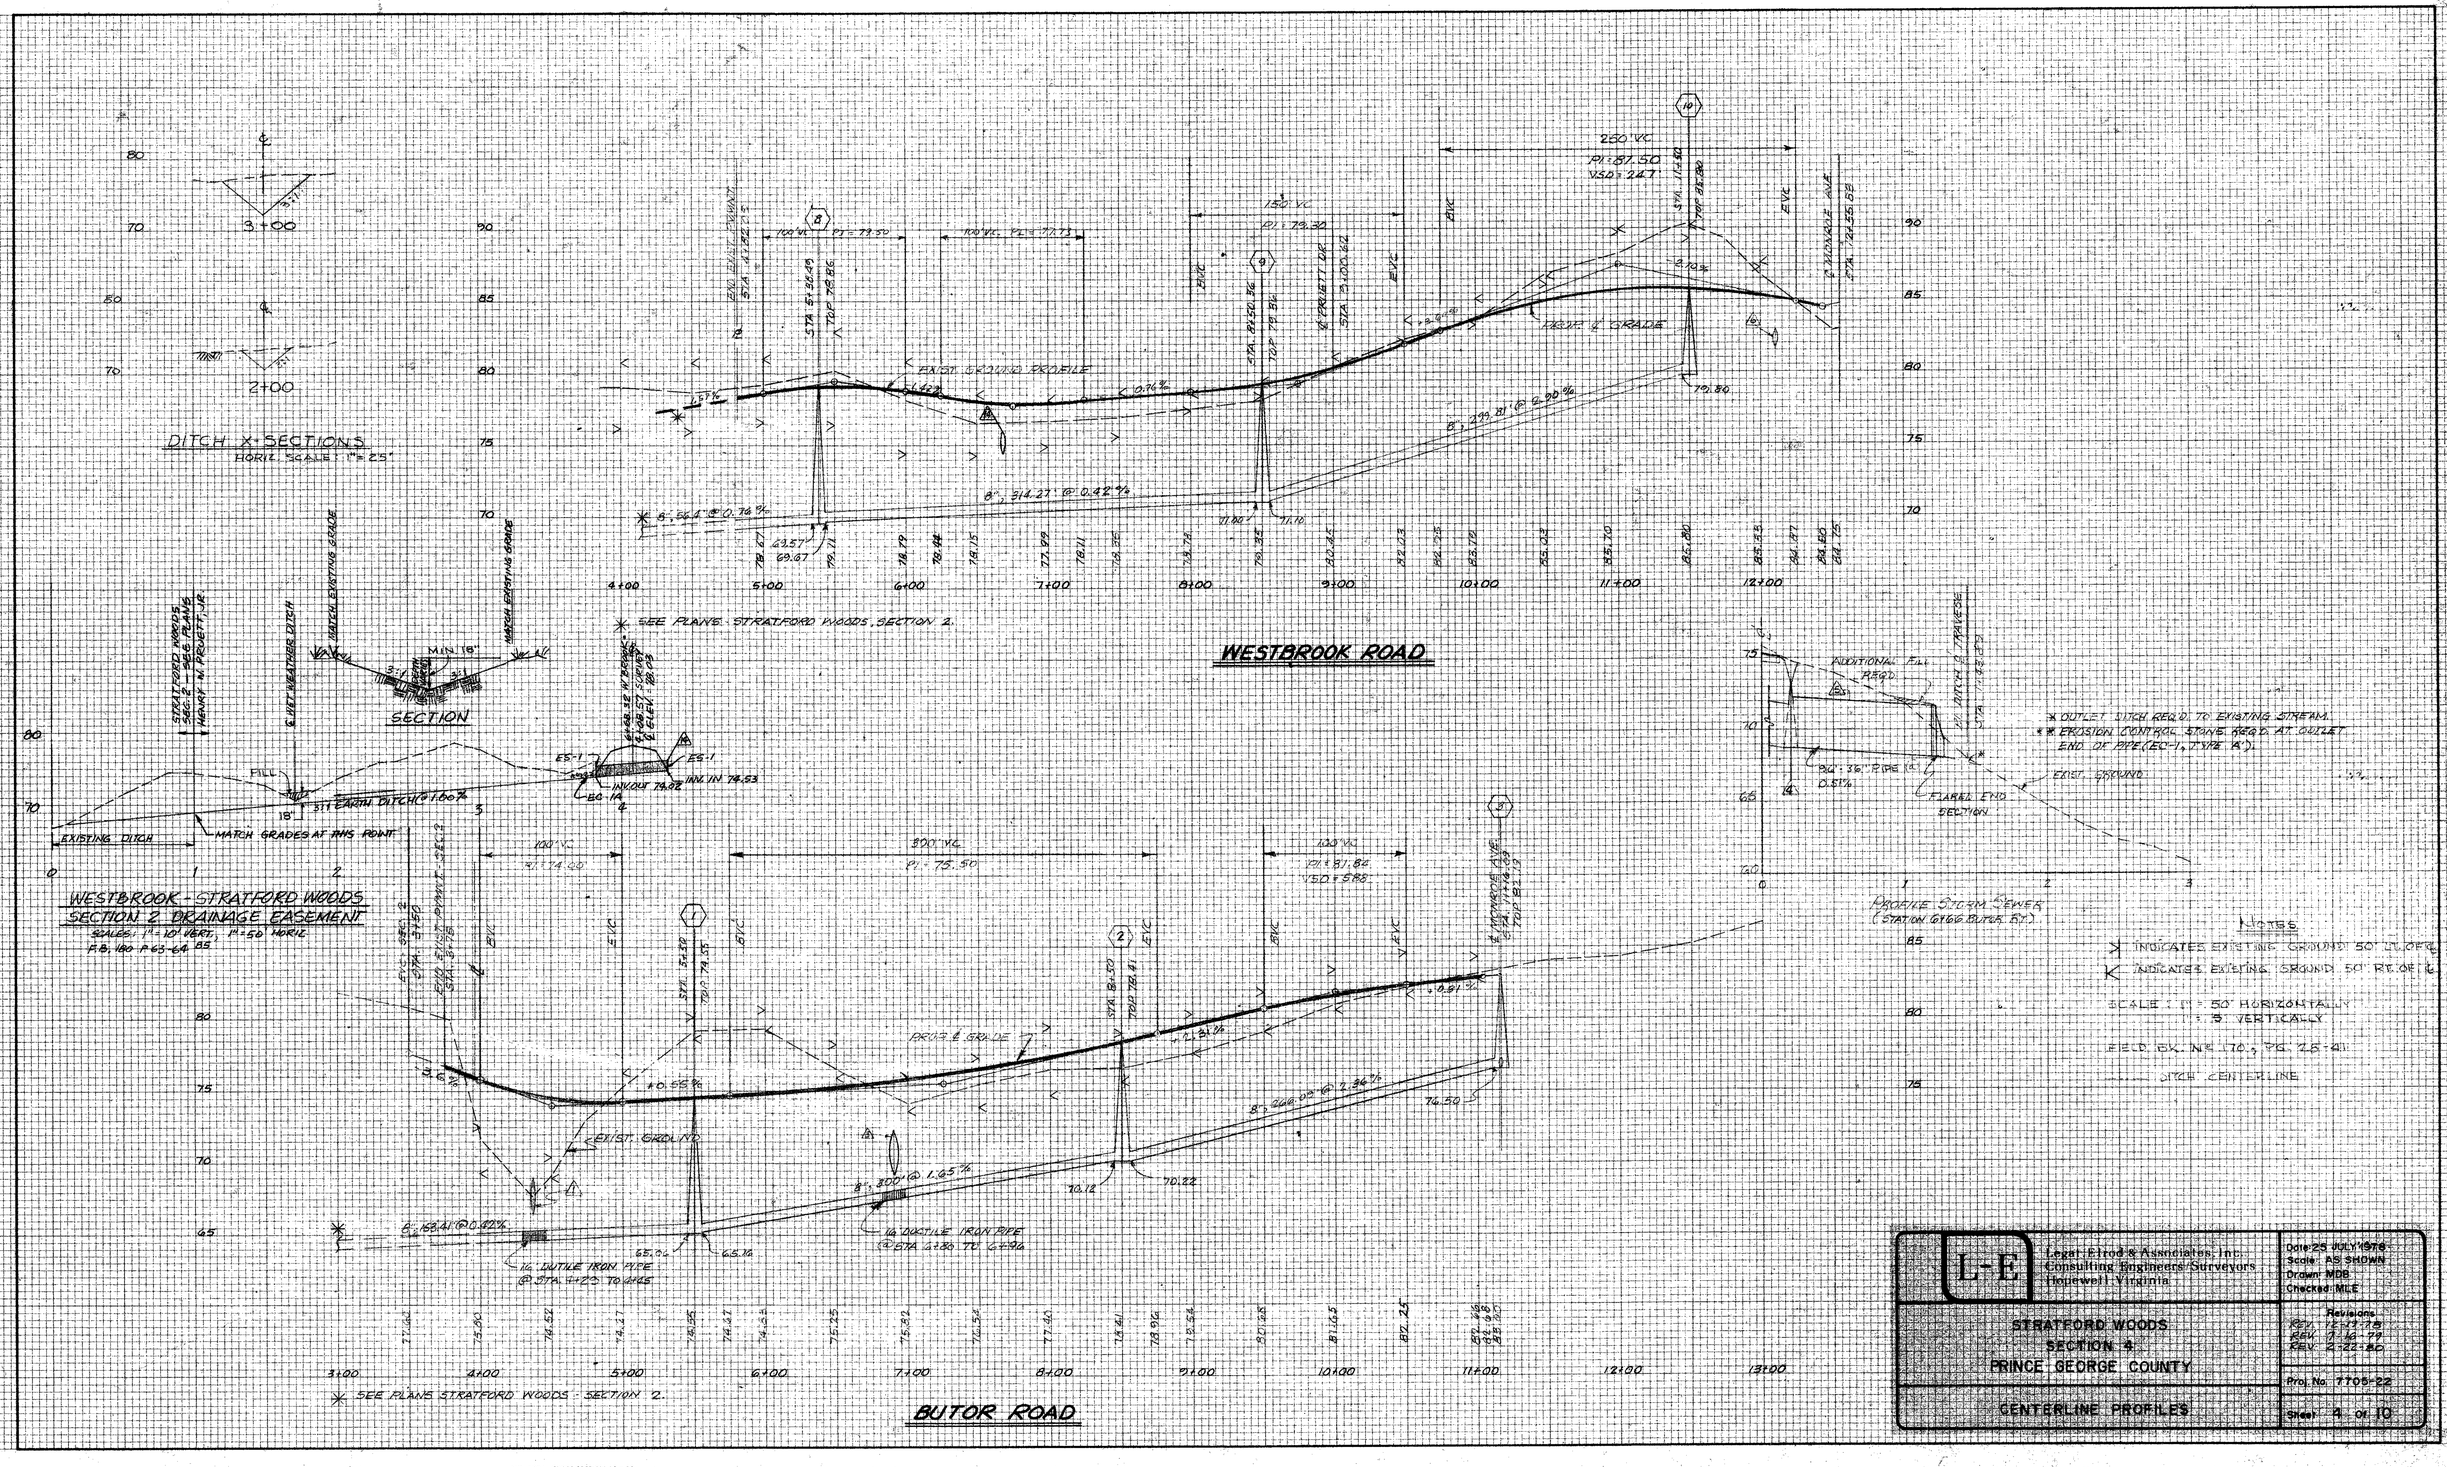

L-E Legat-Elrod & Associates, Inc. Consulting Engineers/Surveyors Hopewell, Virginia	Date: 25 JULY 1976 Scale: AS SHOWN Drawn: MDB Checked: MLE
STRATFORD WOODS SECTION 2 PRINCE GEORGE COUNTY	Revisions REV. 12-17-78 REV. 7-6-79 REV. 2-22-80
CENTERLINE PROFILES	Proj. No. 7705-22 Sheet 4 of 10

NO. 1294—CROSS SECTION 10 x 10
"CLEARPRINT PAPER CO."
MADE IN U.S.A.