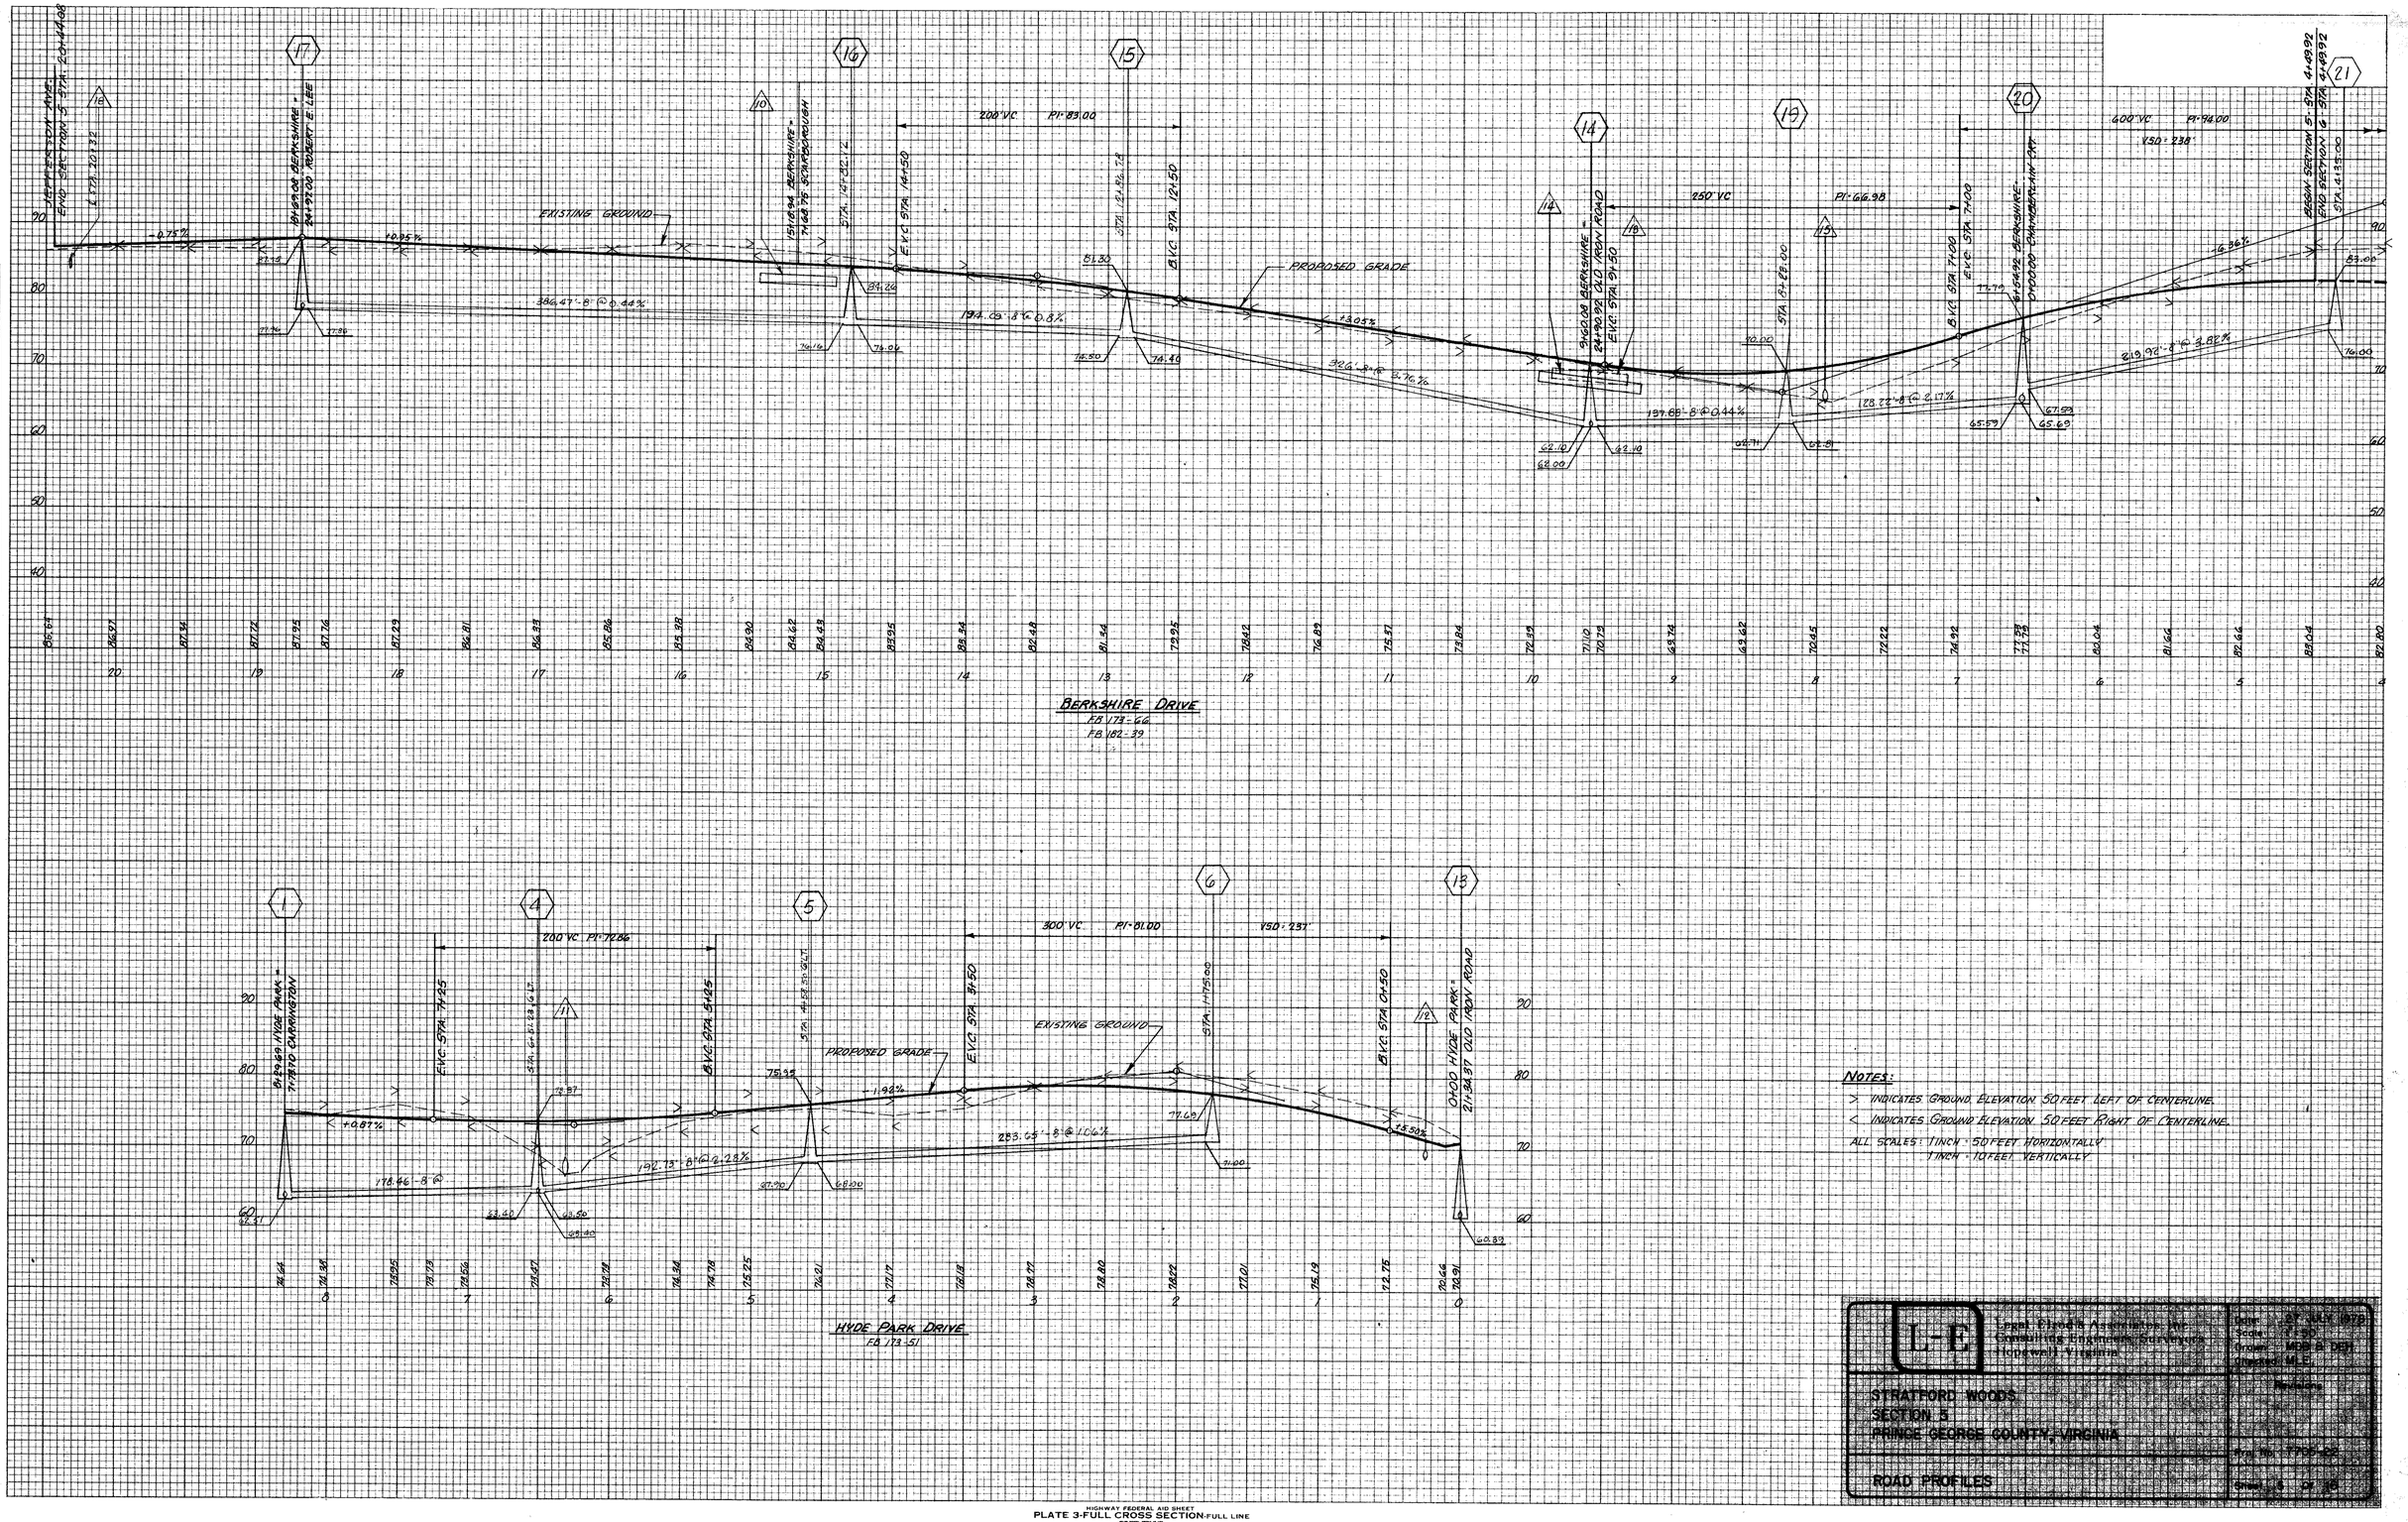

NOTES:

> INDICATES GROUND ELEVATION 50 FEET LEFT OF CENTERLINE.

< INDICATES GROUND ELEVATION 50 FEET RIGHT OF CENTERLINE.

ALL SCALES: 1 INCH = 50 FEET HORIZONTALLY
1 INCH = 10 FEET VERTICALLY

FINAL SURVEY		BY	DATE
NOTE BOOK NO.	SURVEYED		
	PLOTTED		
	TEMPLATE		
	AREAS		
	AREAS CHECKED		

ORIGINAL SURVEY		BY	DATE
NOTE BOOK NO.	SURVEYED		
	PLOTTED		
	TEMPLATE		
	AREAS		
	AREAS CHECKED		

L-E
Lynn Elliott & Associates, Inc.
Consulting Engineers, Surveyors
Colonial Heights, Virginia

STRATFORD WOODS
SECTION 5
PRINCE GEORGE COUNTY, VIRGINIA

ROAD PROFILES

Date: 27 JULY 1978
Scale: 1" = 50
Drawn: MDB & DEH
Checked: M.L.E.
Revisions
Sheet 6 of 28

HIGHWAY FEDERAL AID SHEET
PLATE 3-FULL CROSS SECTION-FULL LINE
TELEDYNE
PRINTED IN U.S.A.