FINAL SURVEY		BY	DATE
NOTE BOOK NO.	SURVEYED		
	PLOTTED		
	TEMPLATE		
	AREAS		
	AREAS CHECKED		

ORIGINAL SURVEY		BY	DATE
NOTE BOOK NO.	SURVEYED		
	PLOTTED		
	TEMPLATE		
	AREAS		
	AREAS CHECKED		

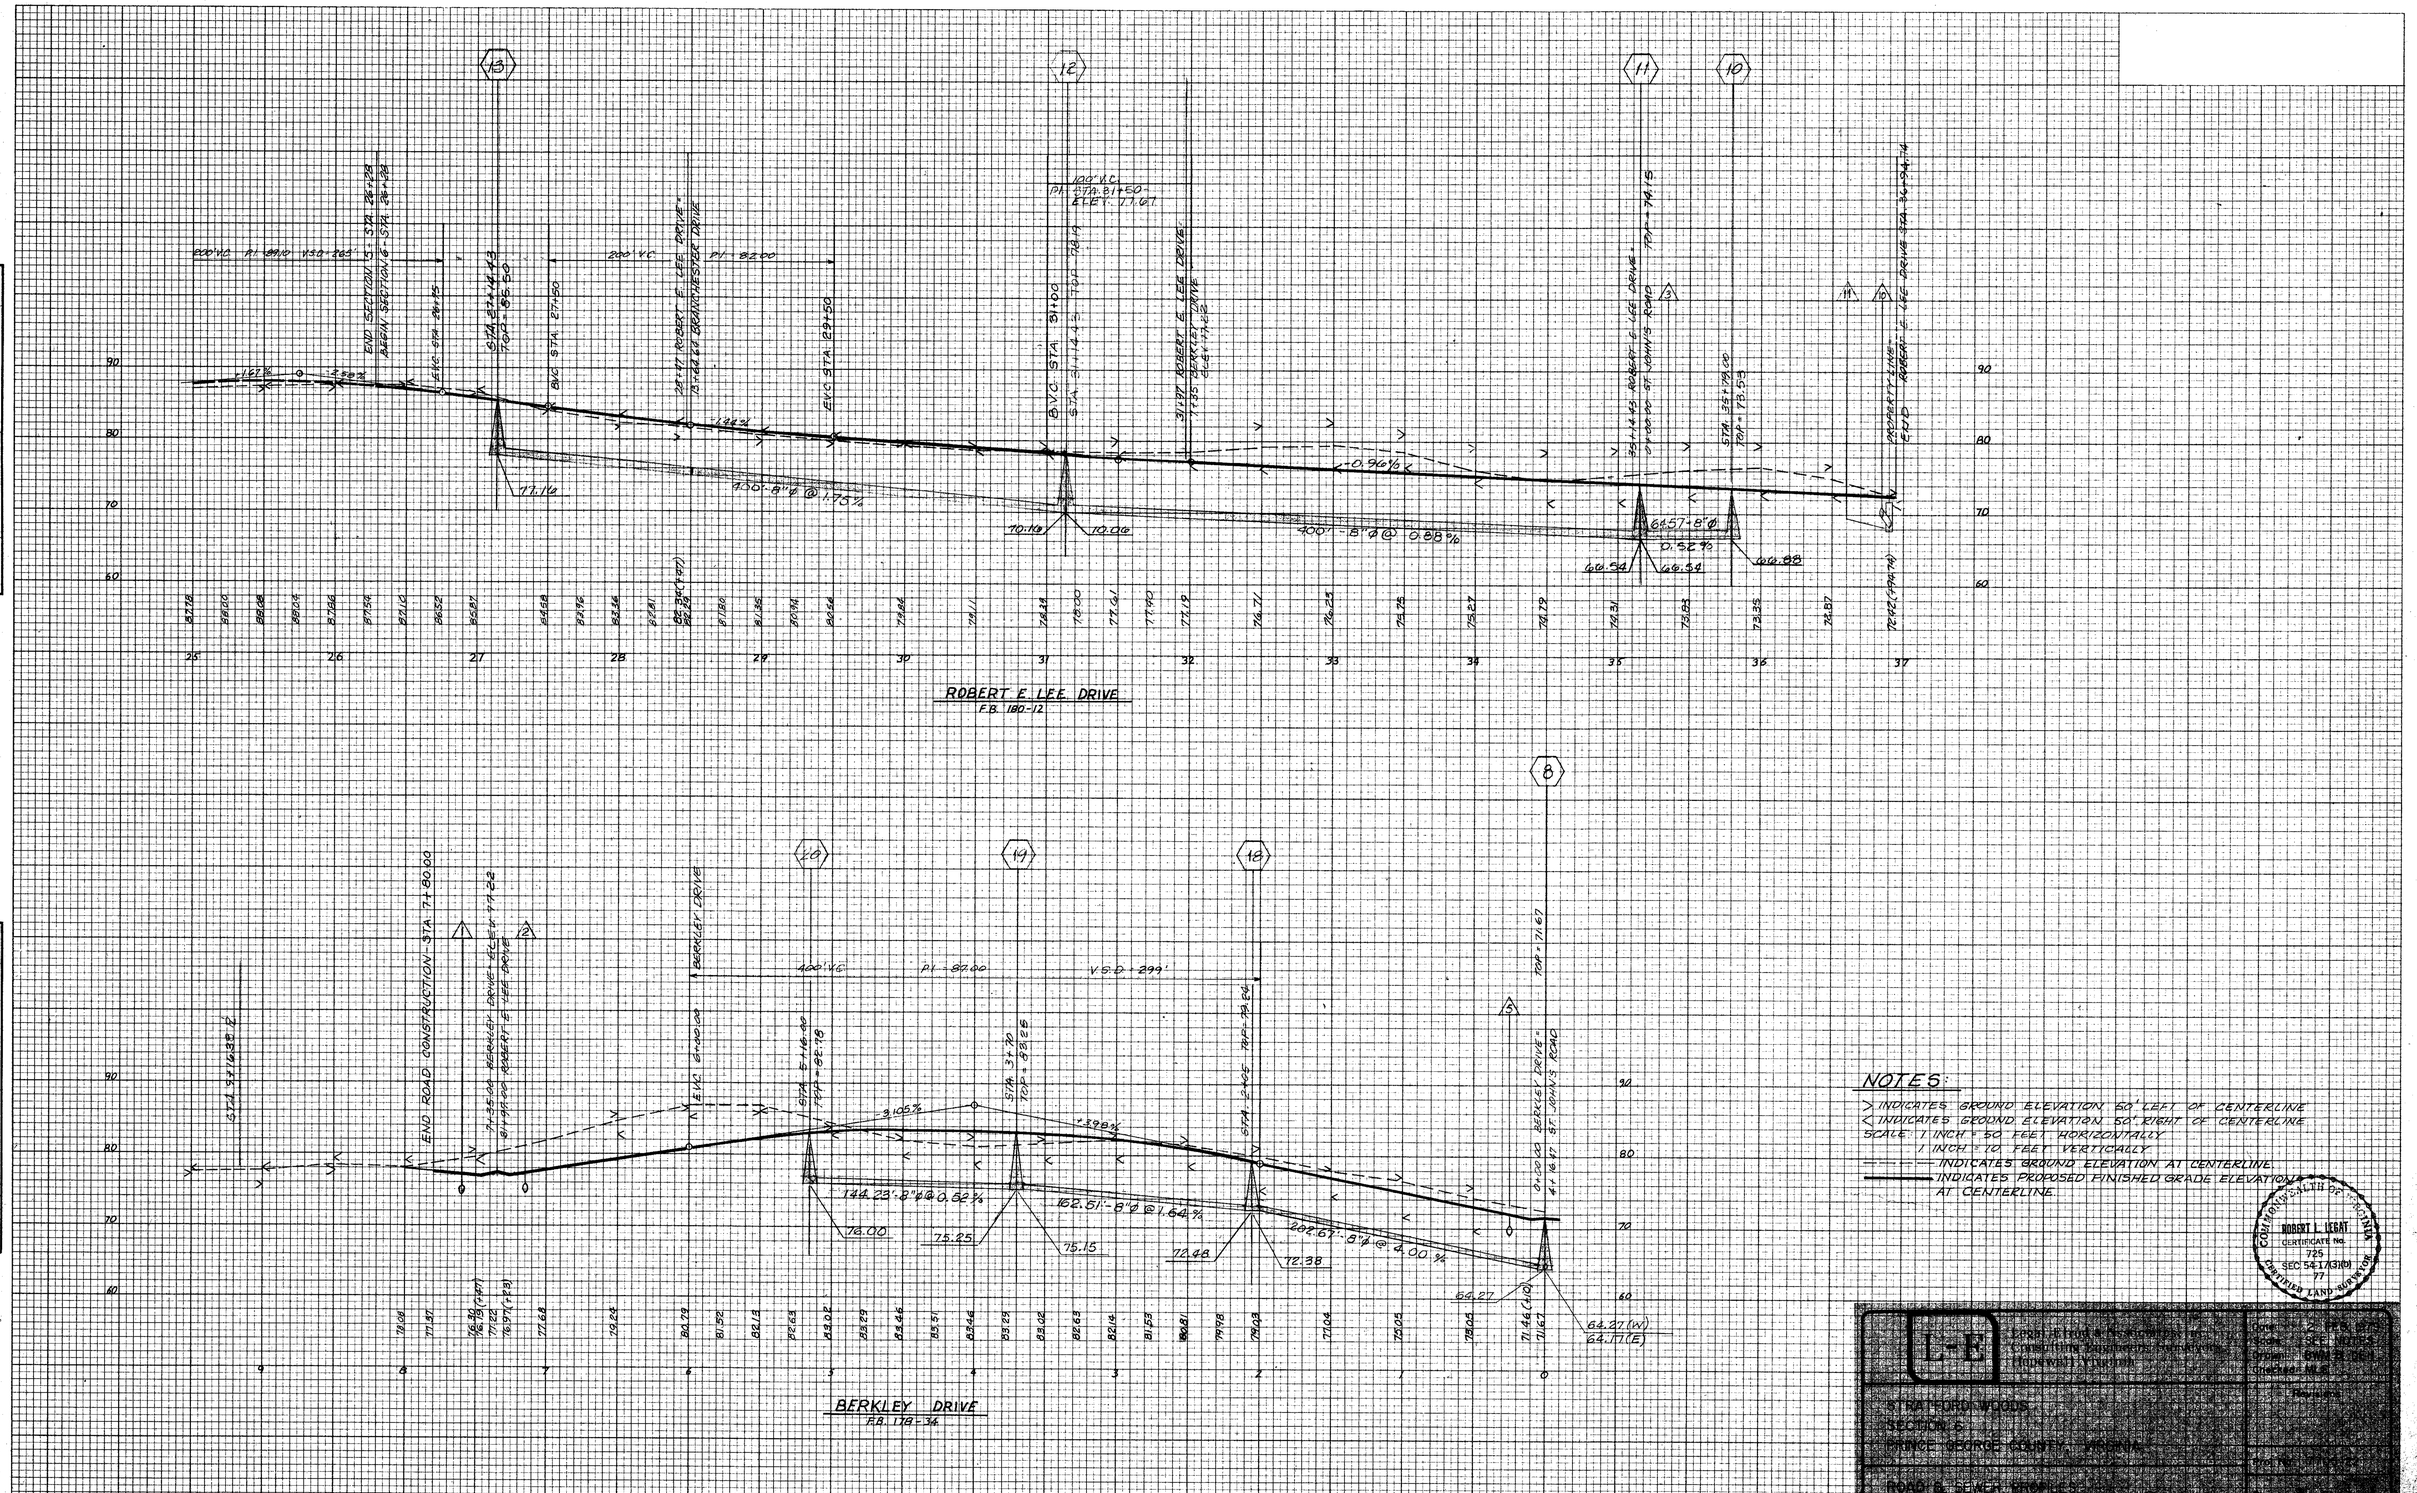

NOTES:

> INDICATES GROUND ELEVATION 50' LEFT OF CENTERLINE
< INDICATES GROUND ELEVATION 50' RIGHT OF CENTERLINE
SCALE: 1 INCH = 50 FEET HORIZONTALLY
1 INCH = 10 FEET VERTICALLY
- - - - INDICATES GROUND ELEVATION AT CENTERLINE
——— INDICATES PROPOSED FINISHED GRADE ELEVATIONS AT CENTERLINE.

COMMONWEALTH OF VIRGINIA
ROBERT L. LEGAT
CERTIFICATE NO. 725
SEC. 54.1-7(3)(D)
77


STRATFORD WOODS
PRINCE GEORGE COUNTY, VIRGINIA


Date: 2 FEB 1973
Scale: SEE BELOW
Drawn: CWM 22 JAN 73
Checked: MLB
Revisions:
Sheet: 3 of 3