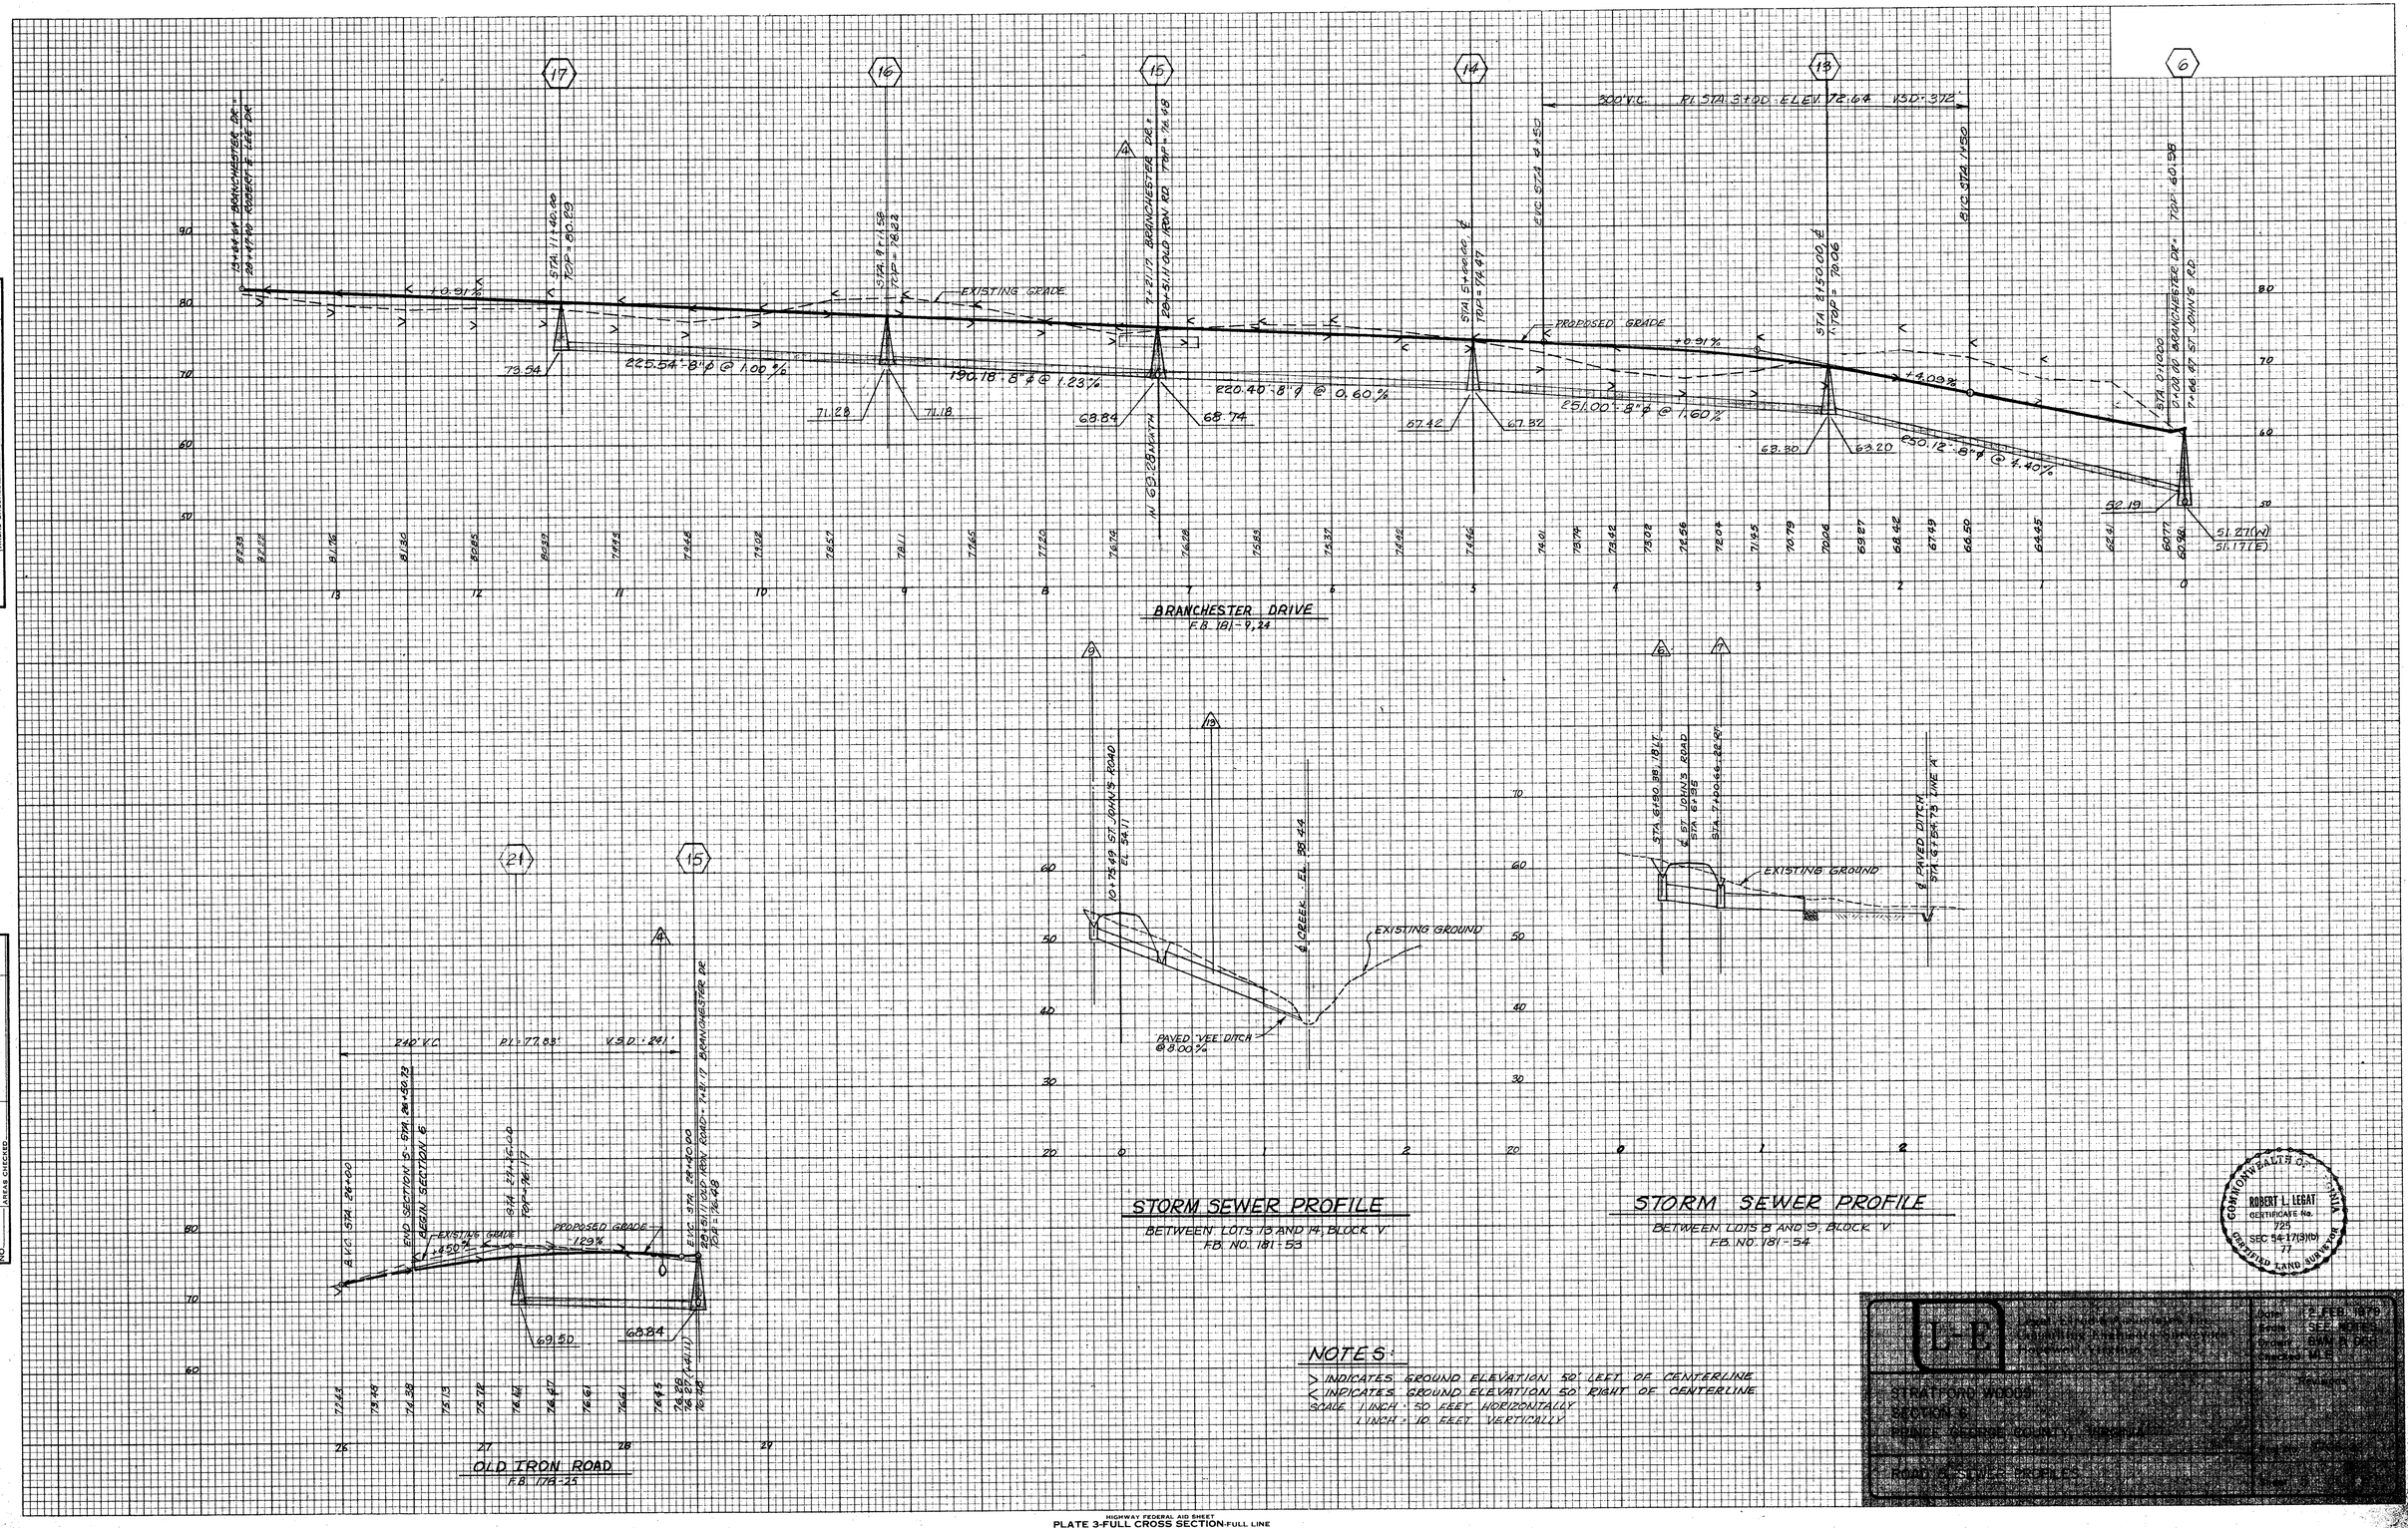

NOTES:

> INDICATES GROUND ELEVATION 50' LEFT OF CENTERLINE
< INDICATES GROUND ELEVATION 50' RIGHT OF CENTERLINE
SCALE 1 INCH = 50 FEET HORIZONTALLY
1 INCH = 10 FEET VERTICALLY

FINAL SURVEY — NOTE BOOK NO. — BY — DATE — SURVEYED — PLOTTED — TEMPLATE — AREAS — AREAS CHECKED

ORIGINAL SURVEY — NOTE BOOK NO. — BY — DATE — SURVEYED — PLOTTED — TEMPLATE — AREAS — AREAS CHECKED