NOTE:
NIC - NOT IN CONTRAC
LOC - LIMIT OF CONTRAC

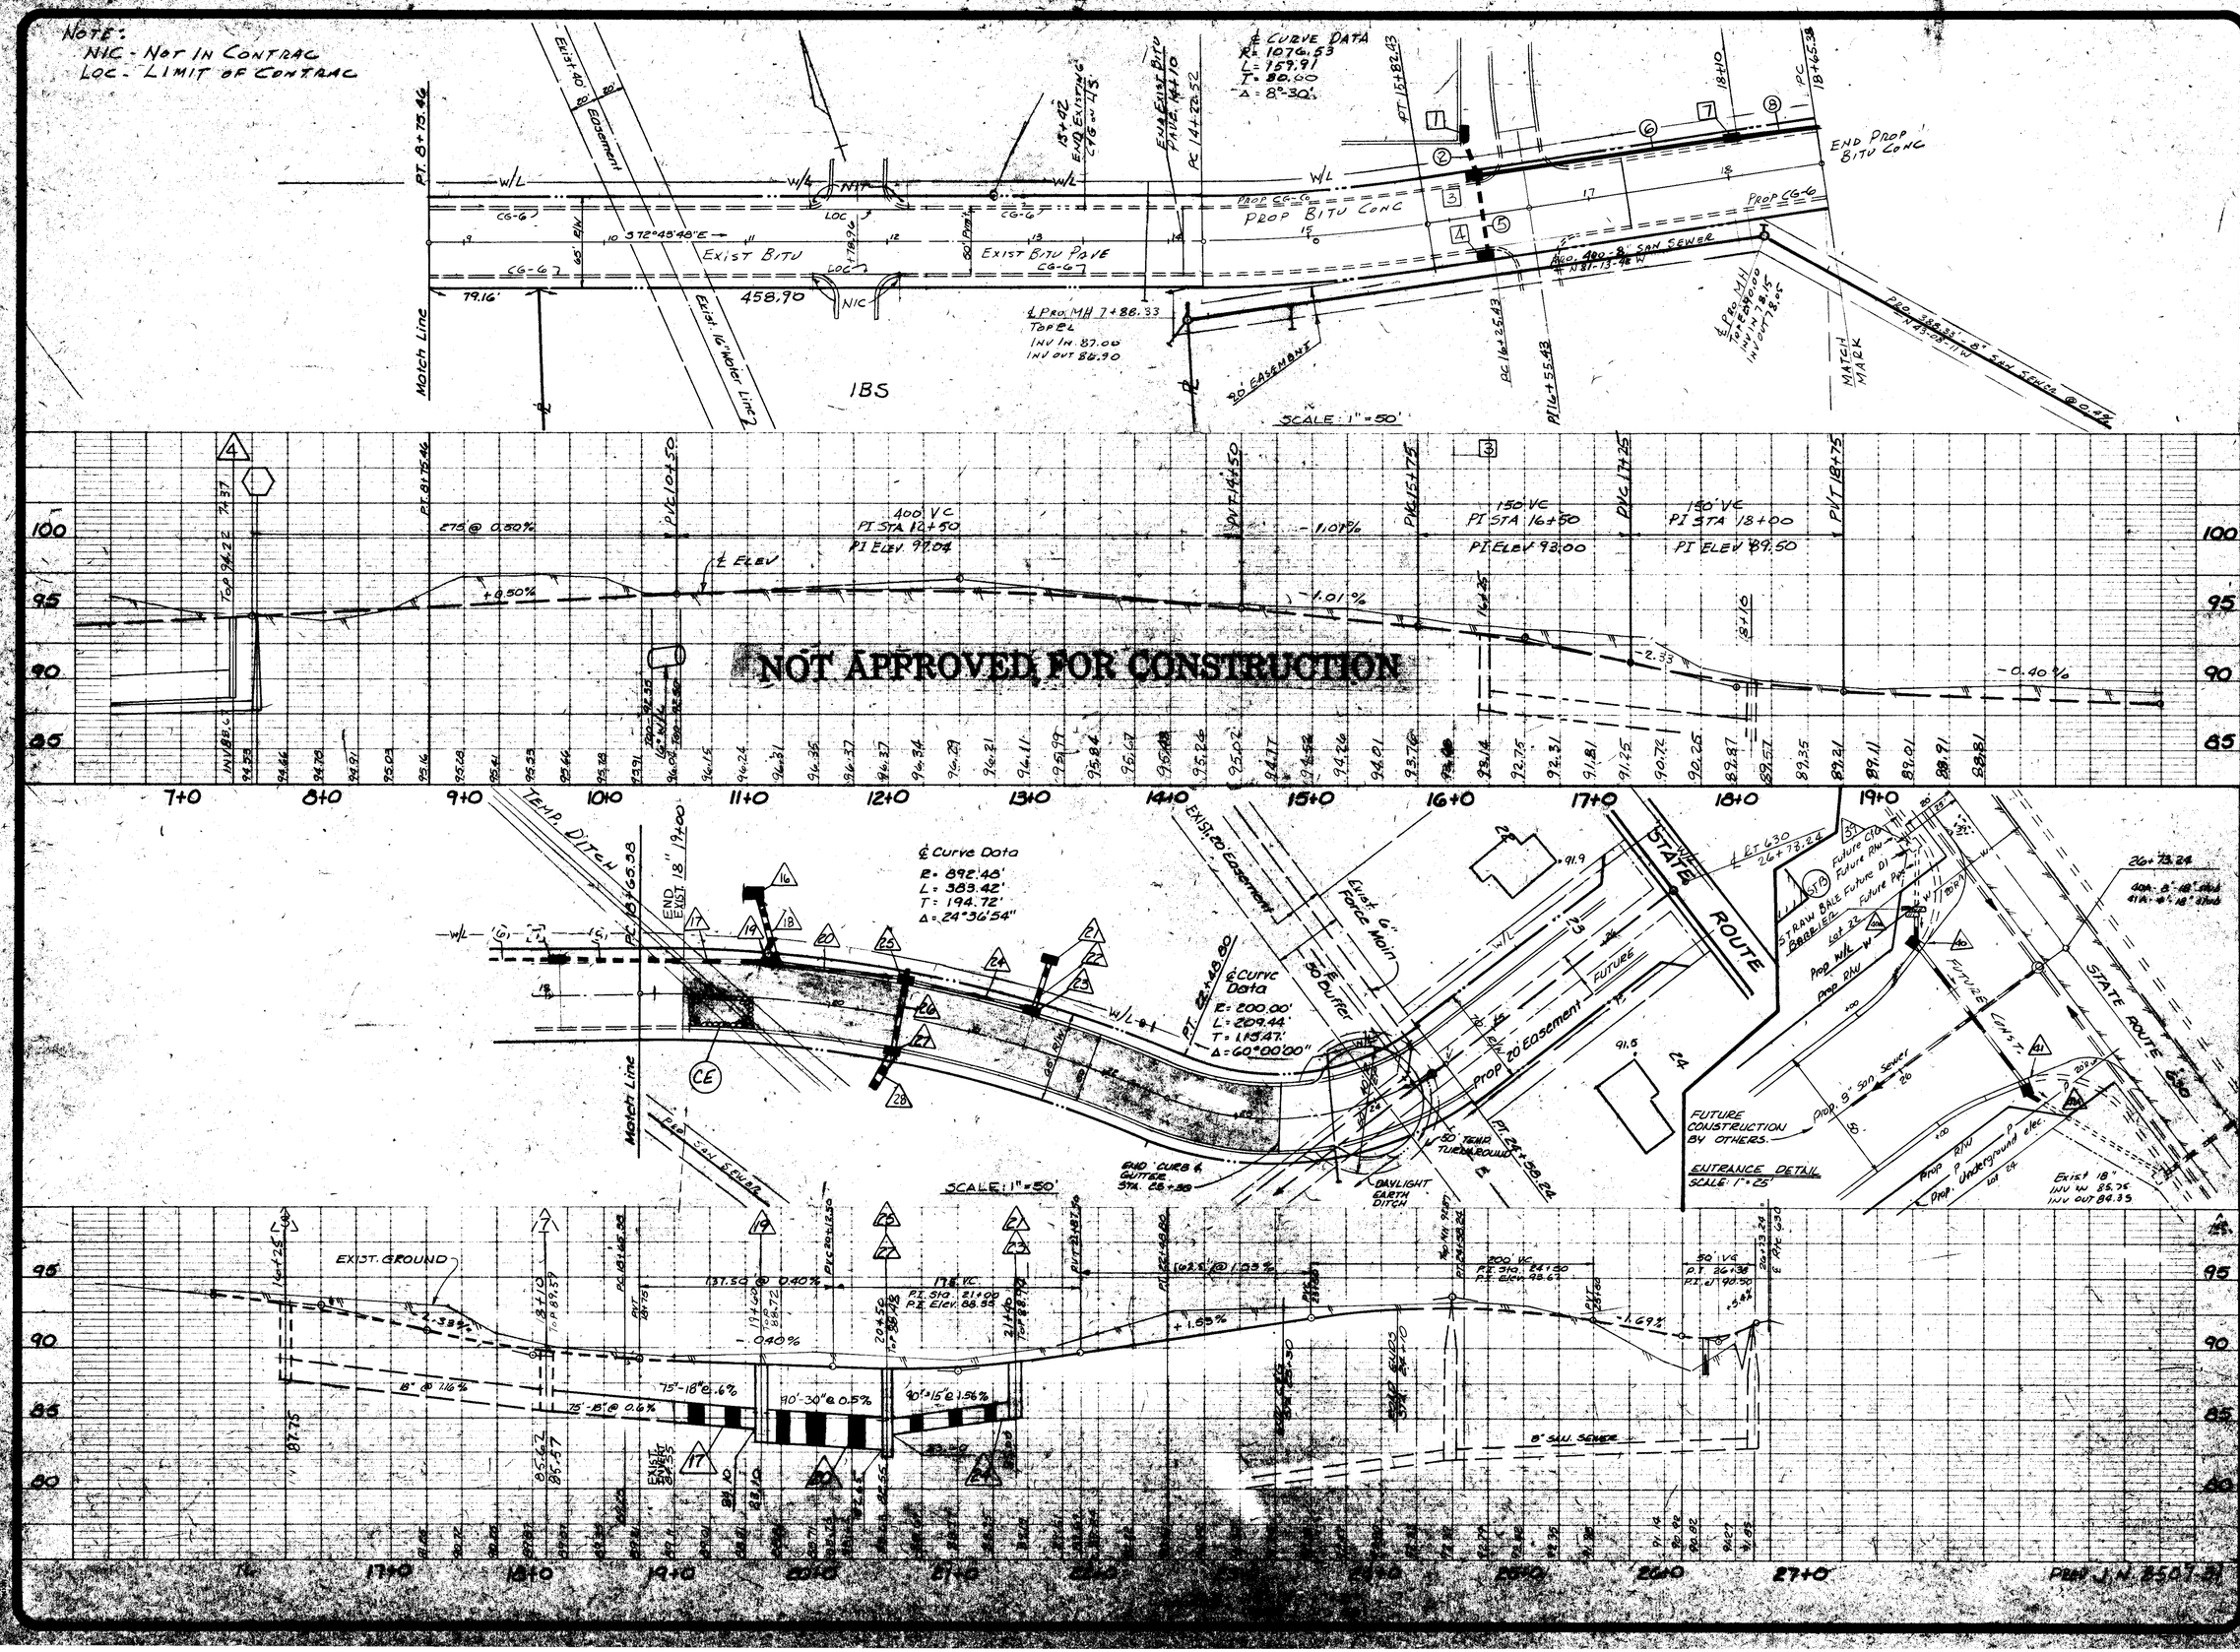

J. K. TIMMONS & ASSOCIATES, INC.
ENGINEERS · SURVEYORS · PLANNERS
711 NORTH COURTHOUSE RD. (804) 794-3500 RICHMOND, VIRGINIA 23235
8003 STAPLES MILL RD. (804) 262-7396 RICHMOND, VIRGINIA 23228

THE CROSSINGS
OFFICE PARK
PHASE II
PRINCE GEORGE CO. VA

PLAN-PROFILE

REVISIONS

COMMONWEALTH OF VIRGINIA
EDWARD L. GLASS
CERTIFICATE No. 017564
CERTIFIED PROFESSIONAL ENGINEER

STAMP
AS NOTED
SCALE
E.E.C.
DRAWN BY
MAY 16, 1989
DATE DRAWN
W.M.K.
DESIGNED
E.L.G.
CHECKED
5 of 7
SHEET NUMBER
8903-02
JOB NUMBER