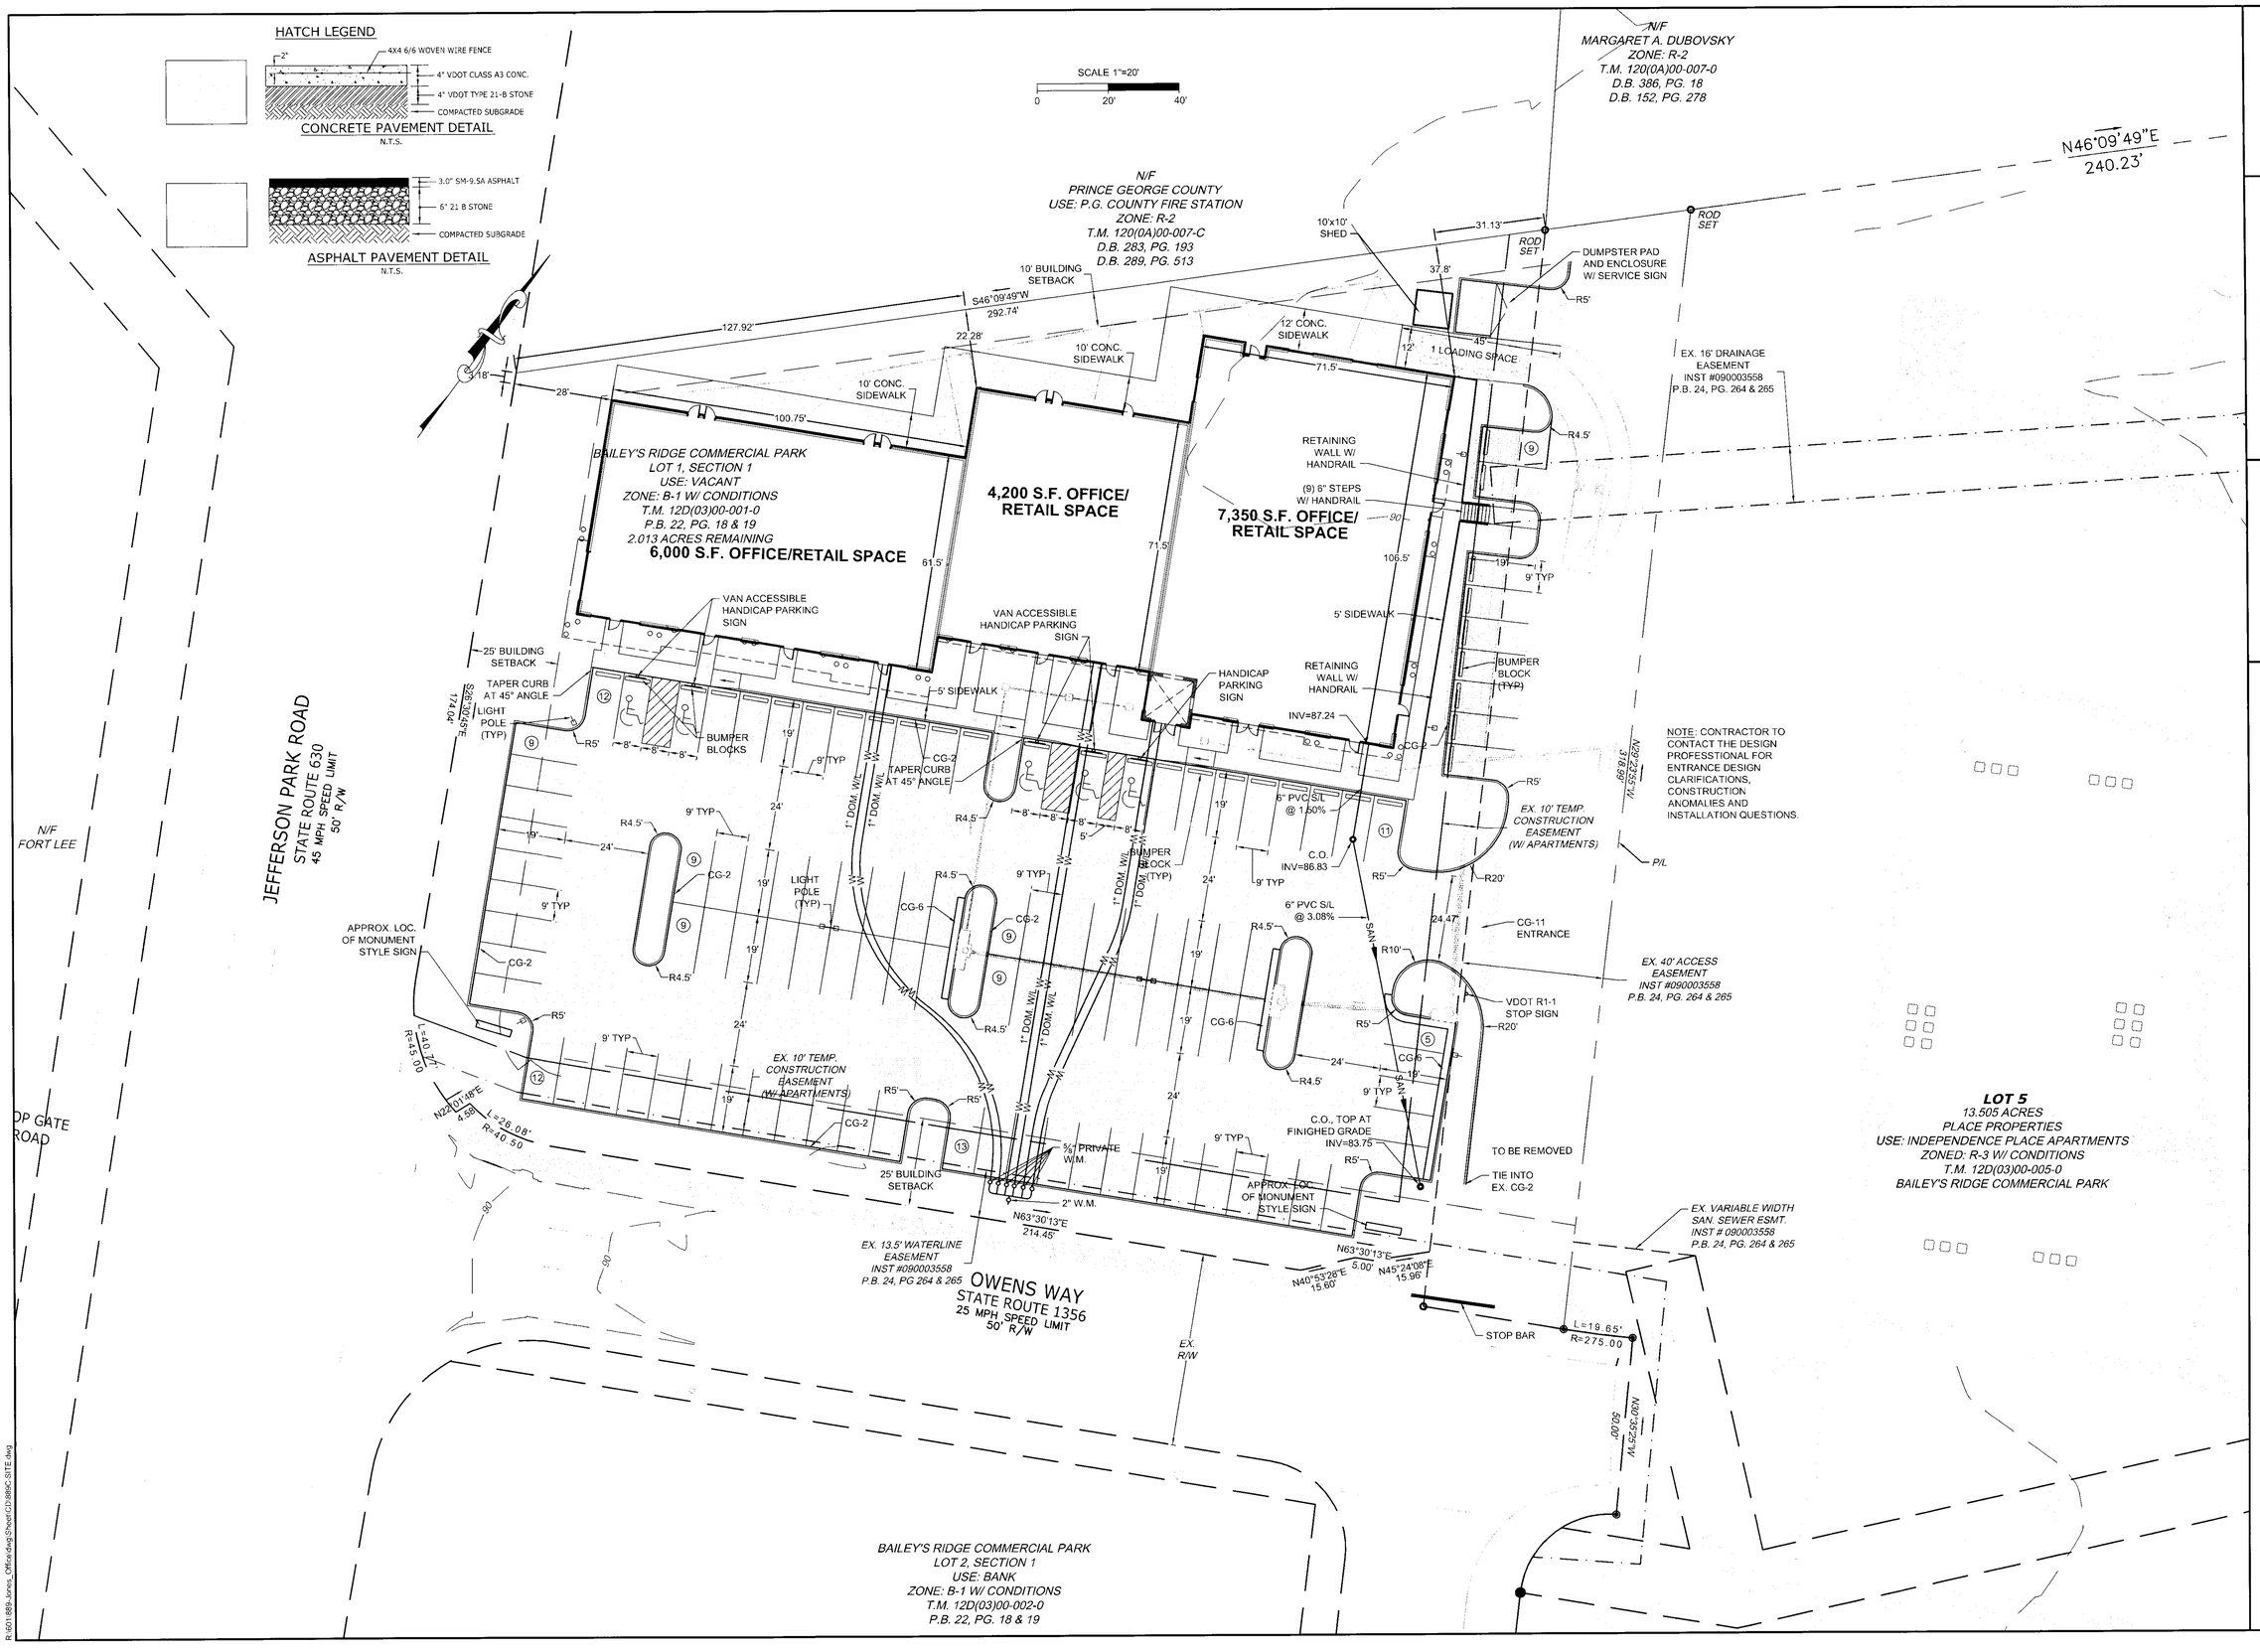

COMMONWEALTH OF VIRGINIA
KATHLEEN H. HALPAUS
Lic No 45244
6-11-10
PROFESSIONAL ENGINEER

THIS DRAWING PREPARED AT THE
TRI-CITIES OFFICE
4260 Crossings Blvd | Prince George, VA 23875
TEL 804.458.8685 FAX 804.751.0798 www.timmons.com

YOUR VISION ACHIEVED THROUGH OURS.

Site Development | Residential | Infrastructure | Technology

DATE	REVISION DESCRIPTION
5-18-10	COUNTY COMMENTS
6-11-10	COUNTY COMMENTS

DATE: 22 MAR 2010
DRAWN BY: K. HALPAUS
DESIGNED BY: D. JOHNSON
CHECKED BY: D. JOHNSON
SCALE: 1"=20'

TIMMONS GROUP

THE JEFFERSON CENTER
BLAND DISTRICT - PRINCE GEORGE COUNTY - VIRGINIA
SITE AND UTILITY PLAN

JOB NO. 889
SHEET NO. 3

These plans and specifications are the exclusive property of TIMMONS GROUP and may not be reproduced in whole or in part and shall not be used for any purpose whatsoever, inclusive, but not limited to construction, bidding, and/or construction staking, without the express written consent of TIMMONS GROUP.

R:\601\889-Jones_Office\dwg\Sheet\CD\889C-SITE.dwg