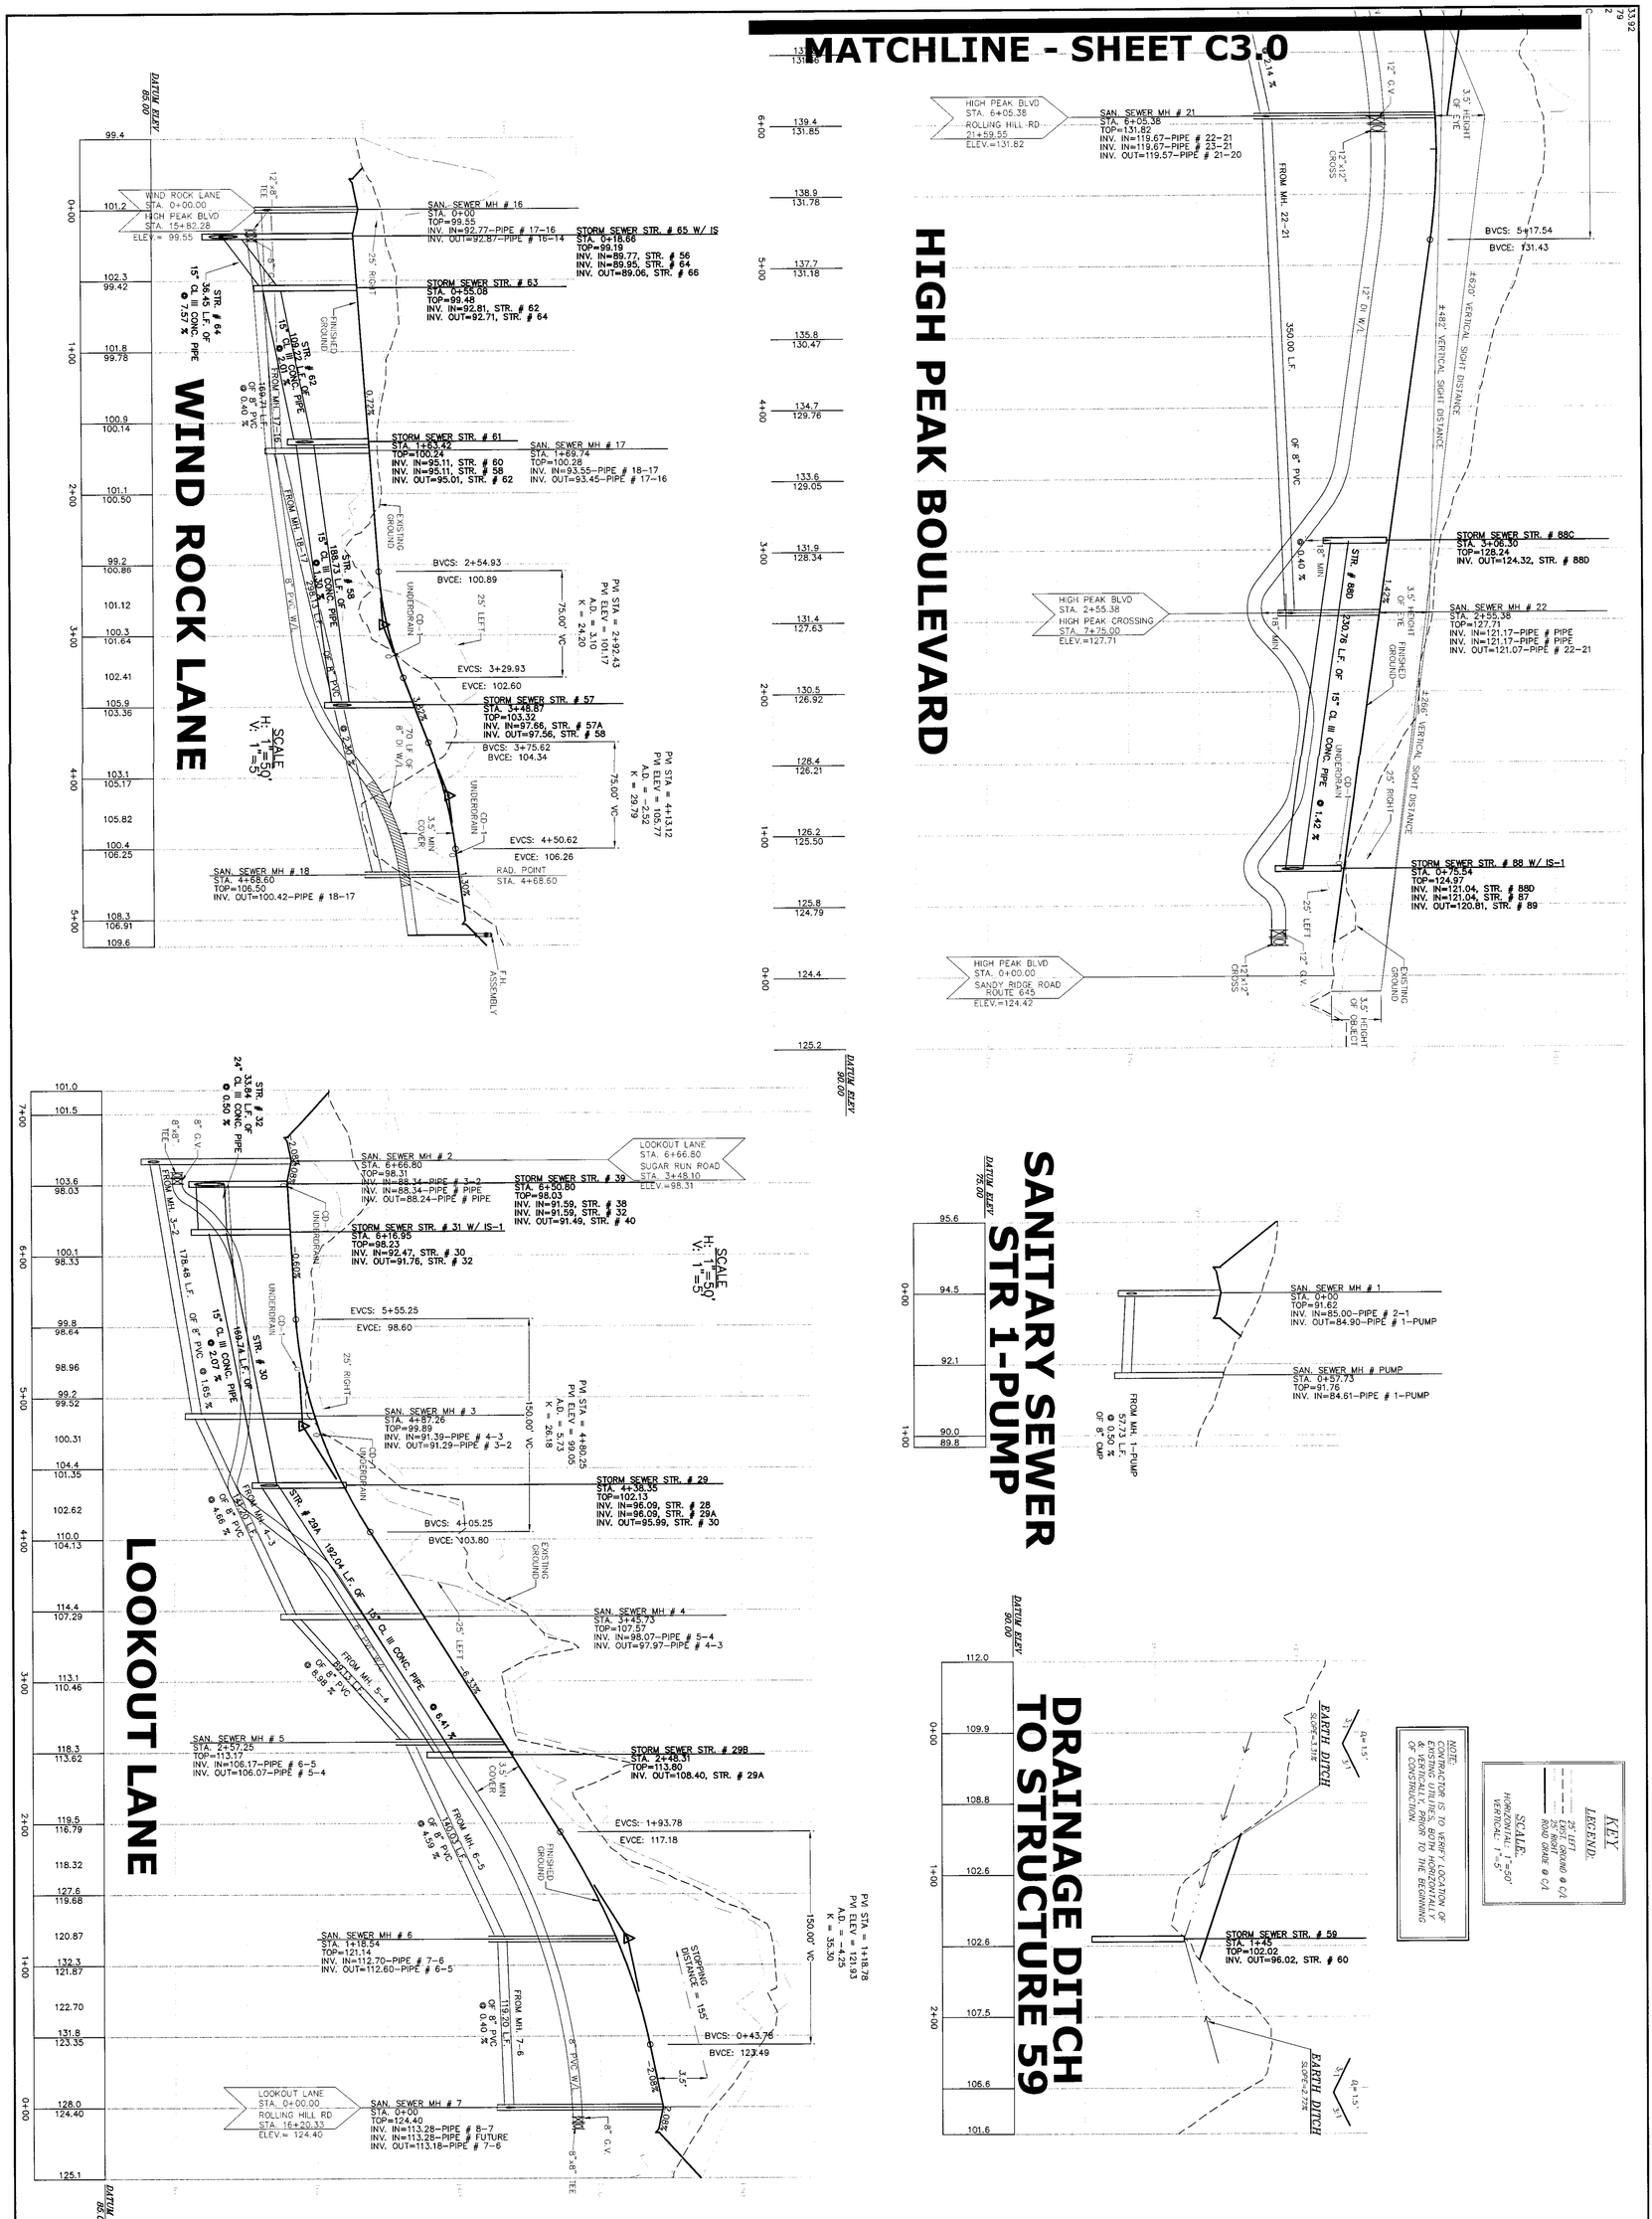

TIMMONS GROUP

YOUR VISION ACHIEVED THROUGH OURS.

VIRGINIA | NORTH CAROLINA | WEST VIRGINIA

THIS DRAWING PREPARED AT THE
PRINCE GEORGE OFFICE
4260 Crossings Blvd | Prince George, VA 23875
TEL 804.541.6600 FAX 804.751.0798 www.timmons.com

Site Development | Residential | Infrastructure | Technology

COMMONWEALTH OF VIRGINIA
DERRICK A. JOHNSON
No. 24101
JANUARY 9, 2006
PROFESSIONAL ENGINEER

SHEET NO.	JOB NO.	
C3.1	21950	THE MEADOWS @ PRINCE GEORGE - SECTION 1
		BLAND DISTICT * PRINCE GEORGE COUNTY, VIRGINIA
		ROAD & STORM SEWER PROFILES

SCALE	CHECKED BY	DESIGNED BY	DRAWN BY	DATE
VERT: 1"=5' HORIZ: 1"=50'	D. JOHNSON	D. JOHNSON	K. HALPAUS	11 APR 2005

DATE	REVISION DESCRIPTION
07-13-05	COUTNY COMMENTS
10-10-05	COUNTY COMMENTS
11-22-05	COUNTY COMMENTS
01-09-06	COUNTY COMMENTS

These plans and associated documents are the exclusive property of TIMMONS GROUP and may not be reproduced in whole or in part and shall not be used for any purpose whatsoever, inclusive, but not limited to construction, bidding, and/or construction staking without the express written consent of TIMMONS GROUP.