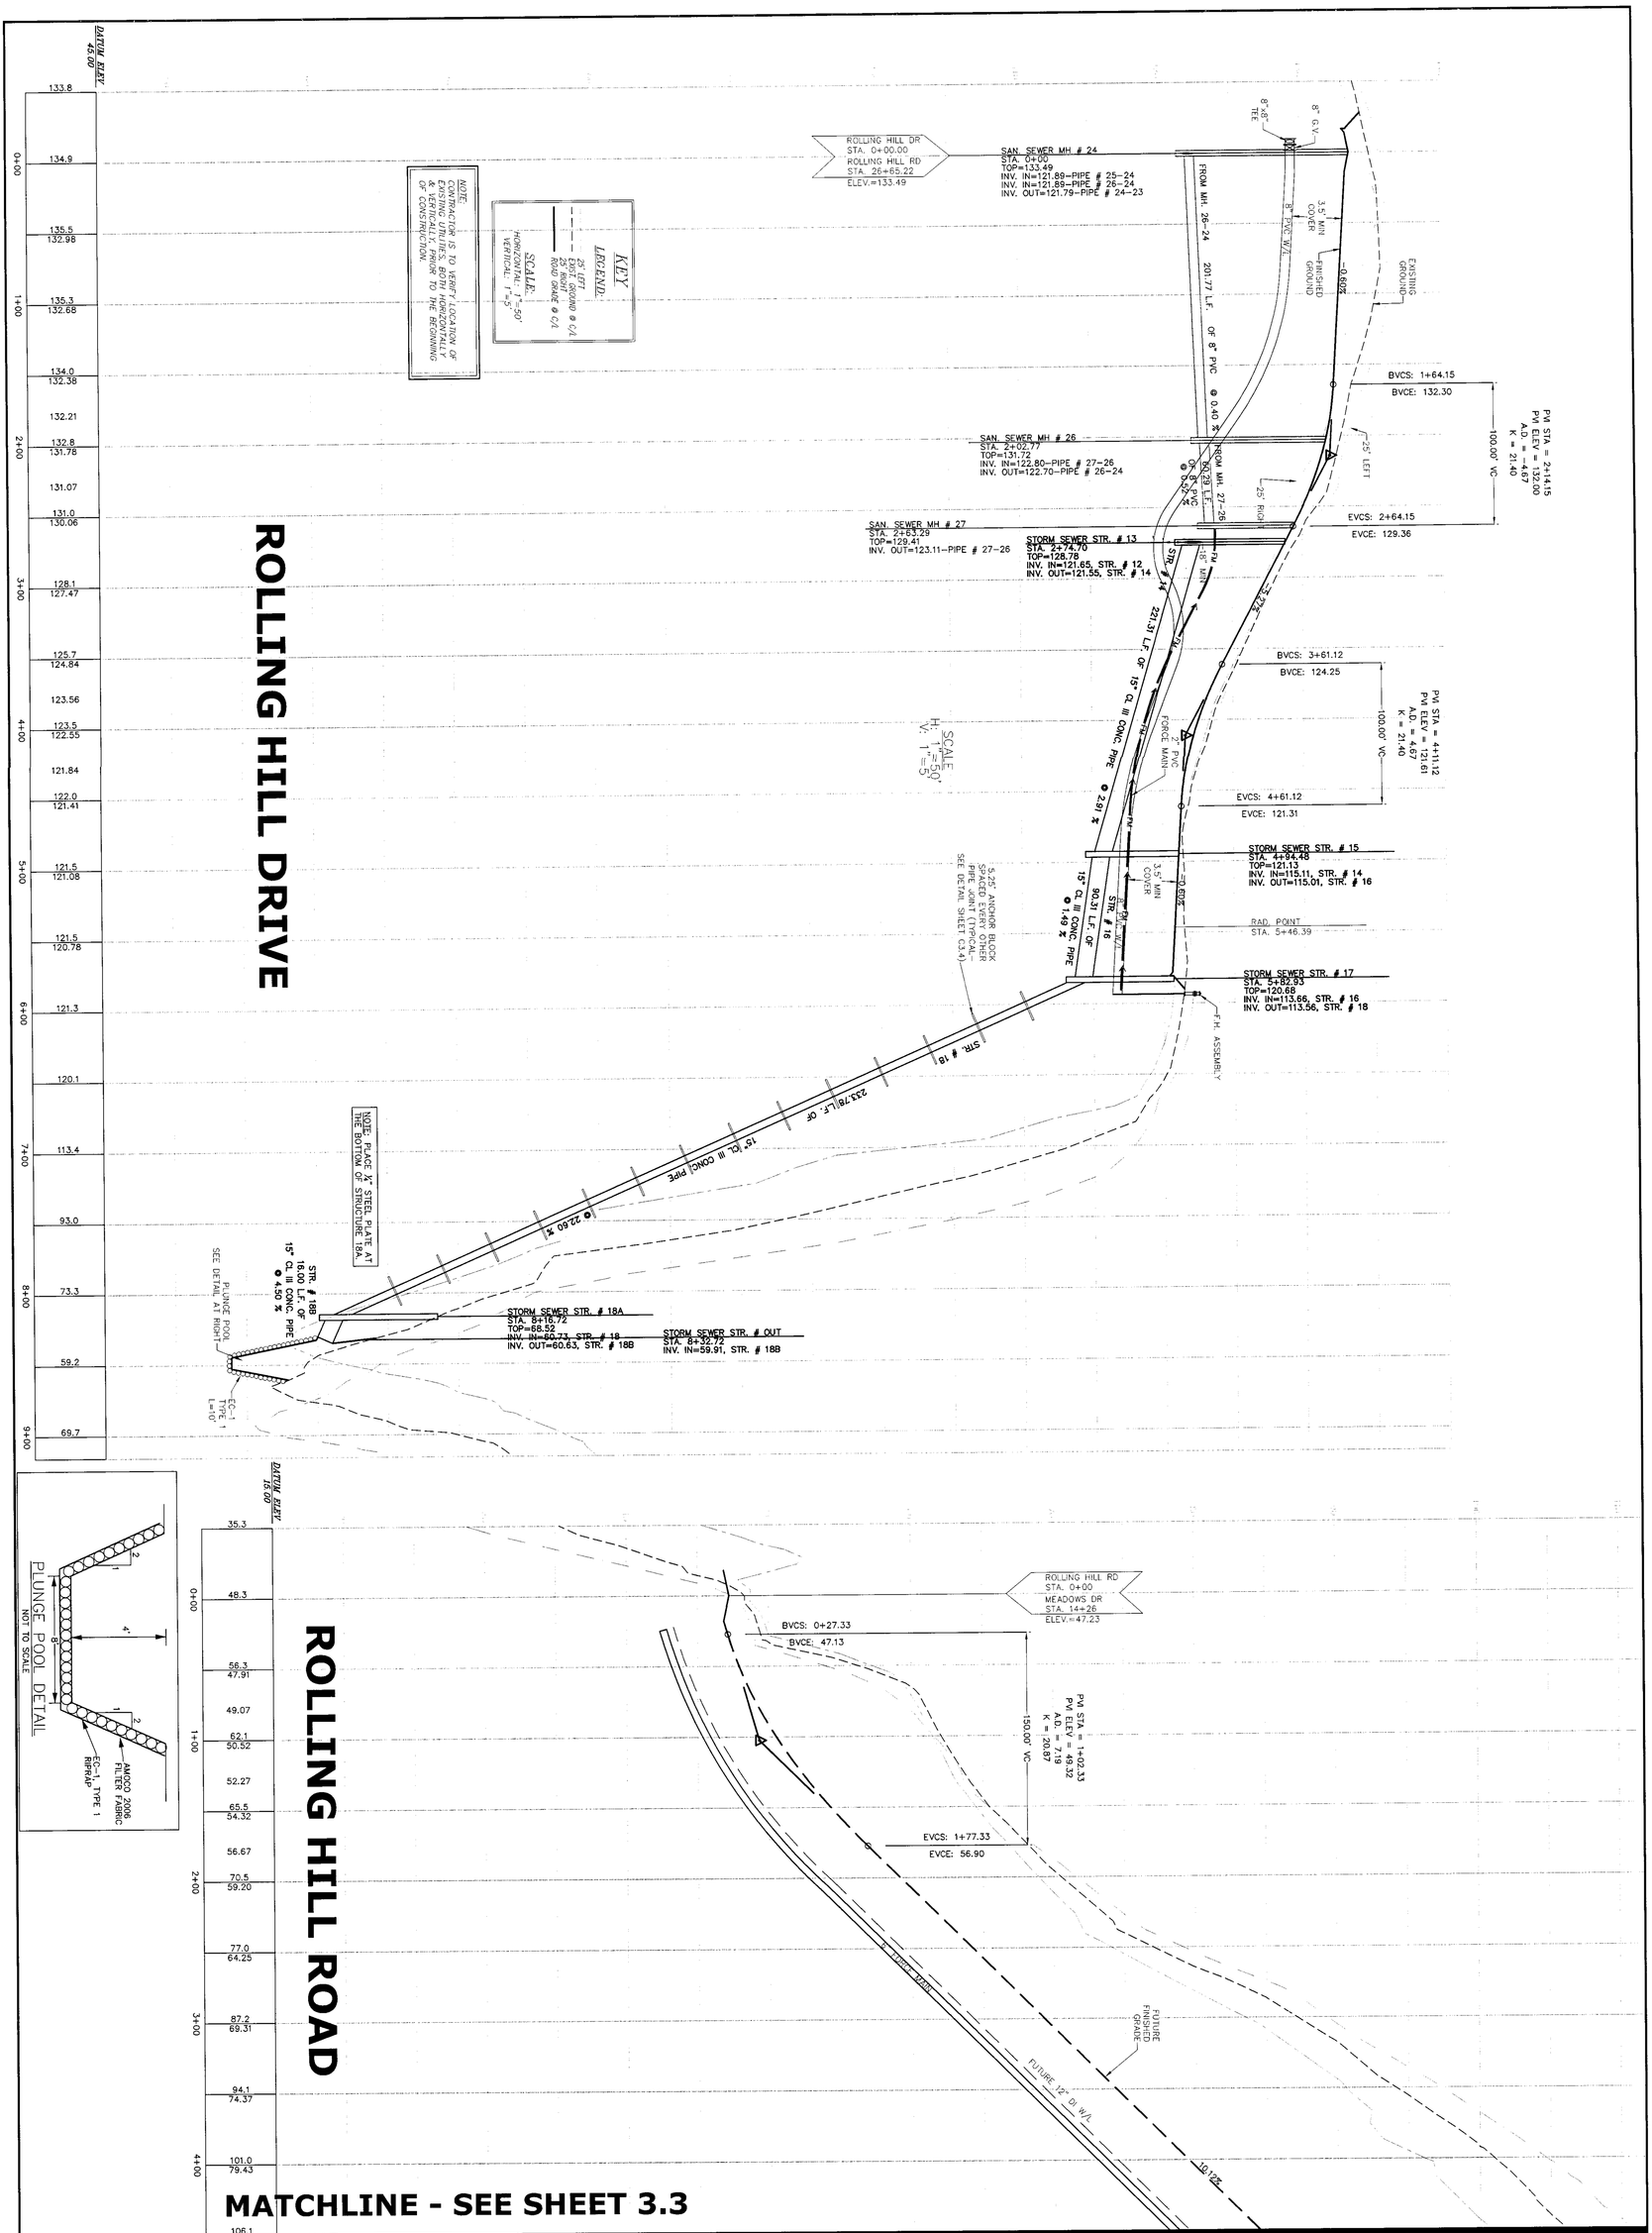

TIMMONS GROUP

YOUR VISION ACHIEVED THROUGH OURS.

VIRGINIA | NORTH CAROLINA | WEST VIRGINIA

THIS DRAWING PREPARED AT THE
PRINCE GEORGE OFFICE
4260 Crossings Blvd | Prince George, VA 23875
TEL 804.541.6600 FAX 804.751.0798 www.timmons.com

Site Development | Residential | Infrastructure | Technology

REVISION DESCRIPTION	
DATE	
07-13-05	COUTNY COMMENTS
10-10-05	COUNTY COMMENTS

COMMONWEALTH OF VIRGINIA
DERRICK A. JOHNSON
No. 24701
PROFESSIONAL ENGINEER
ESTABLISHED OCTOBER 10, 2005

SHEET NO.	JOB NO.					
C3.2	21950	THE MEADOWS @ PRINCE GEORGE - SECTION 1	SCALE VERT: 1"=5' HORIZ: 1"=50'	CHECKED BY D. JOHNSON	DESIGNED BY D. JOHNSON	DRAWN BY K. HALPAUS
		BLAND DISTICT * PRINCE GEORGE COUNTY, VIRGINIA				DATE 11 APR 2005
		ROAD PROFILES				

These plans and associated documents are the exclusive property of TIMMONS GROUP and may not be reproduced in whole or in part and shall not be used for any purpose whatsoever, inclusive, but not limited to construction, bidding, and/or construction staking without the express written consent of TIMMONS GROUP.