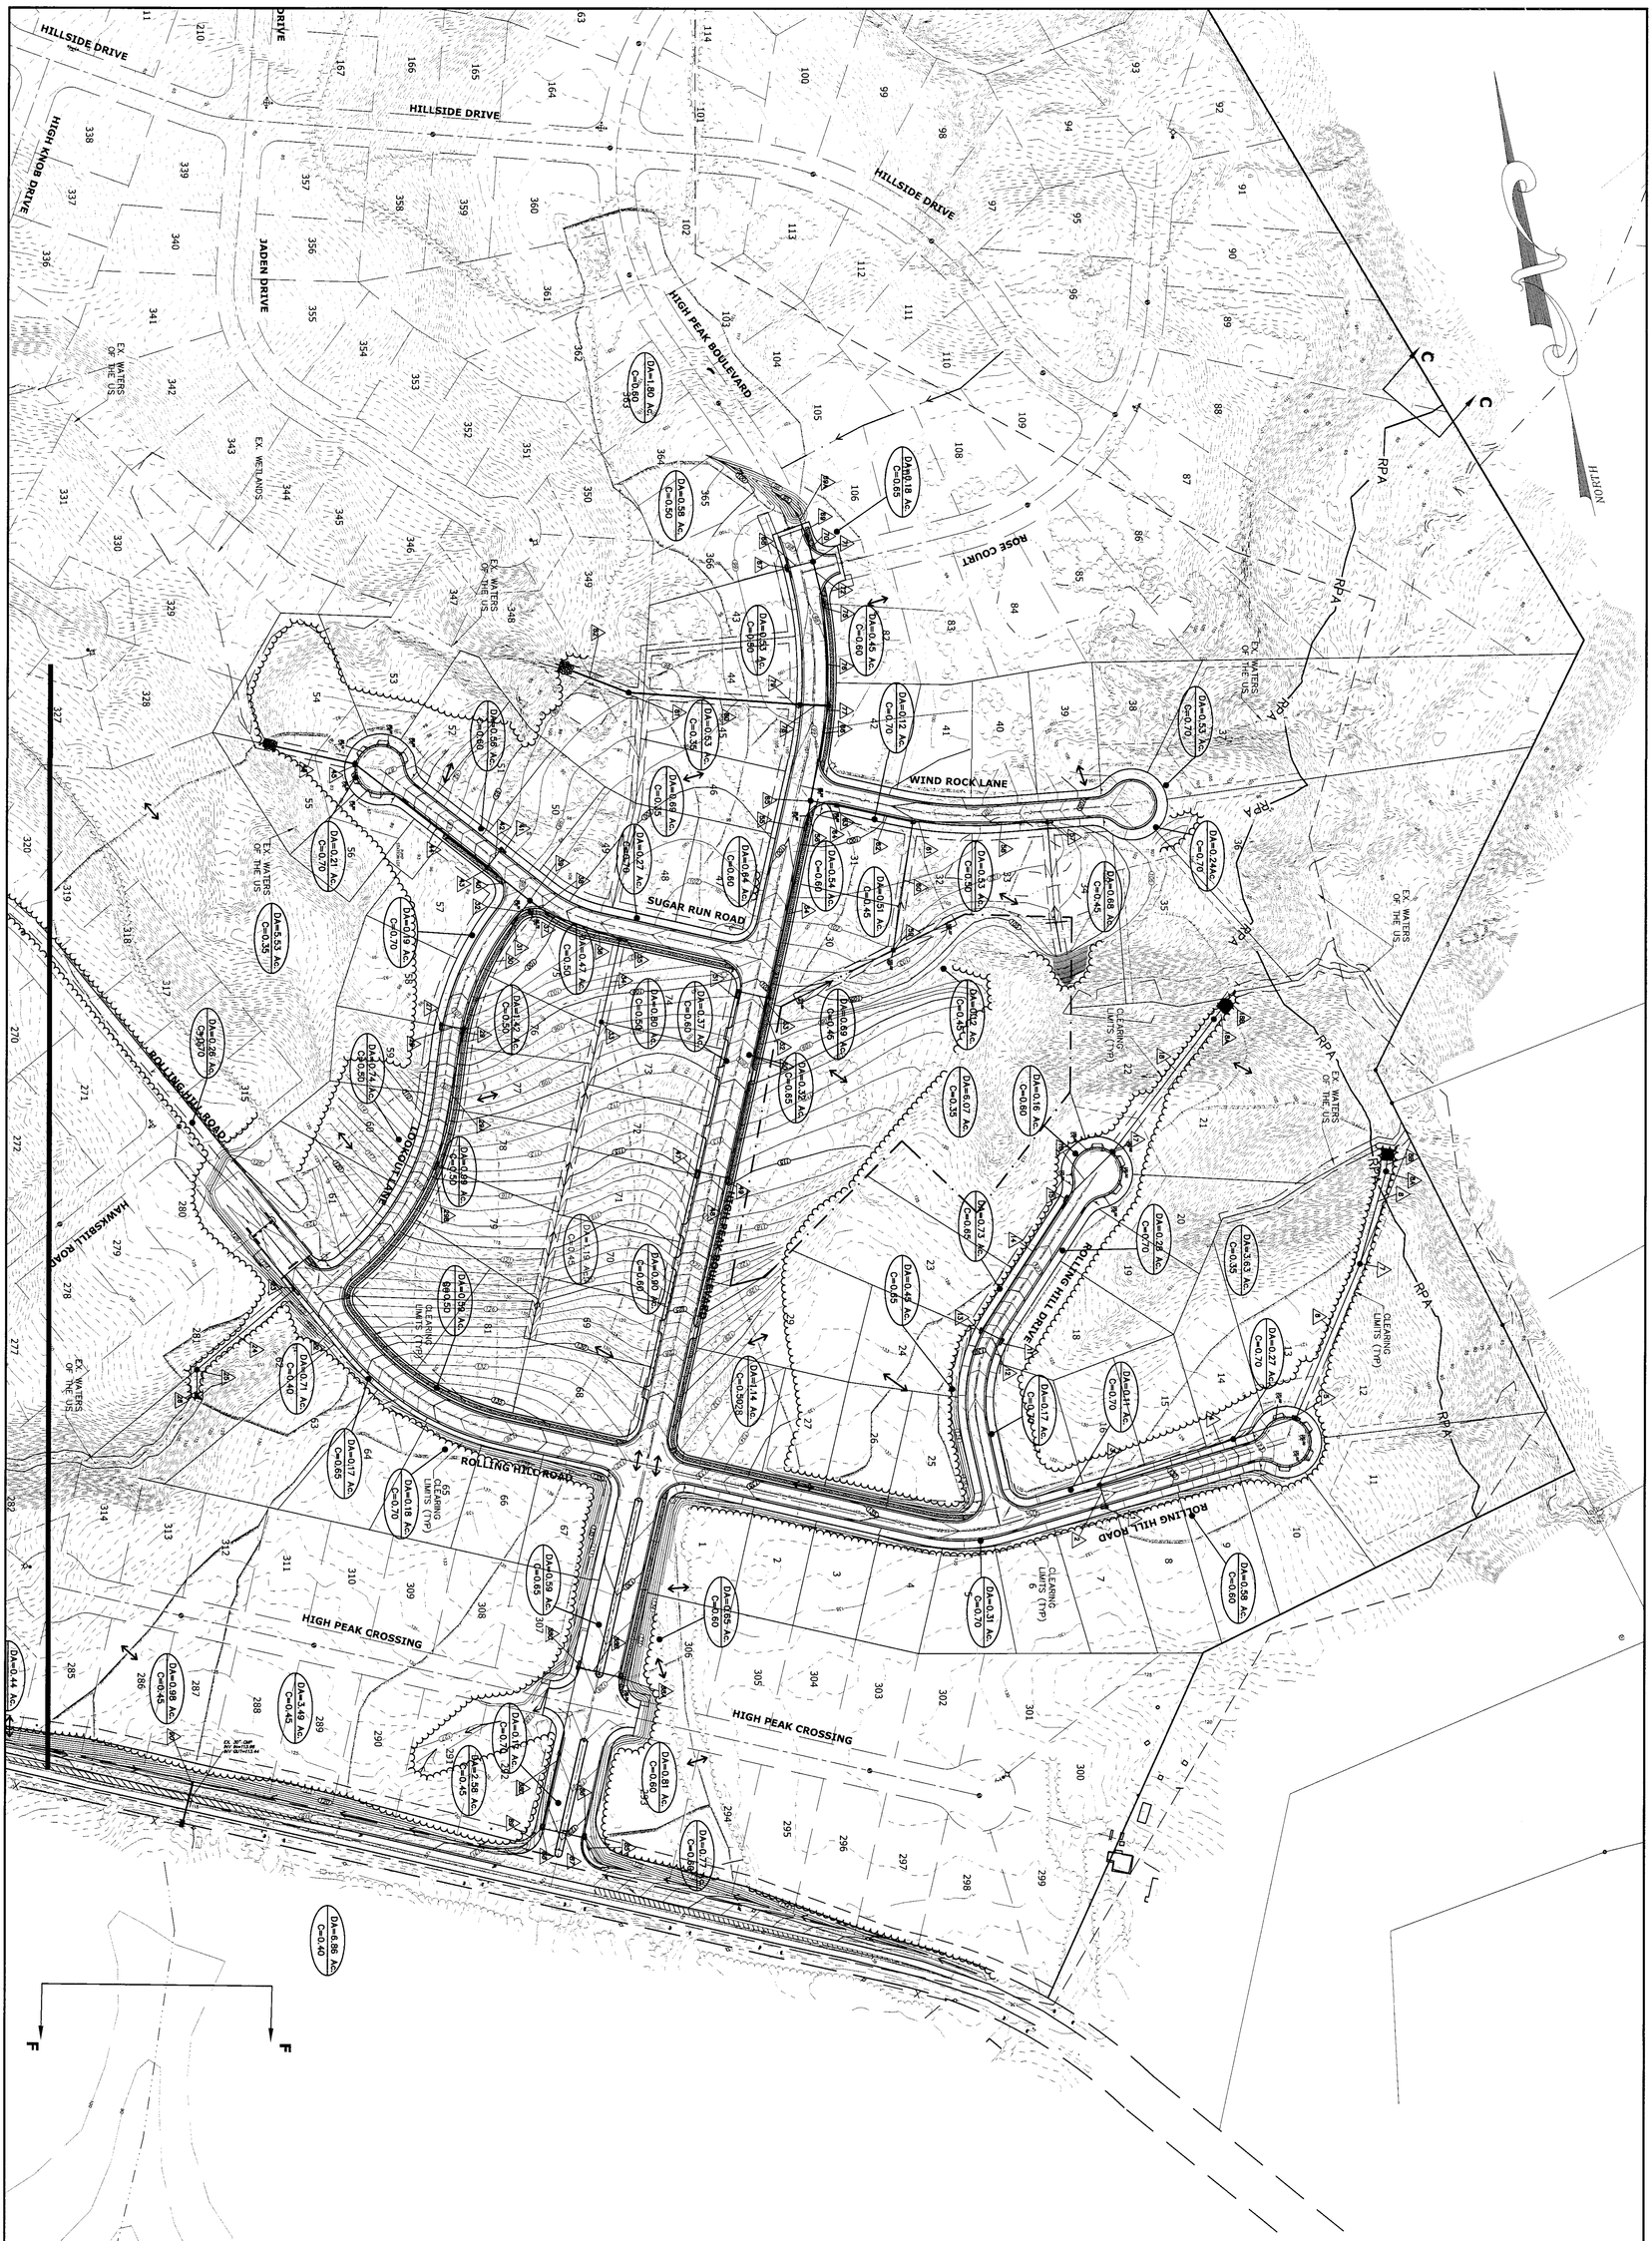

TIMMONS GROUP

YOUR VISION ACHIEVED THROUGH OURS.

VIRGINIA | NORTH CAROLINA | WEST VIRGINIA

THIS DRAWING PREPARED AT THE
PRINCE GEORGE OFFICE
4260 Crossings Blvd | Prince George, VA 23875
TEL 804.541.6600 FAX 804.751.0798 www.timmons.com

Site Development | Residential | Infrastructure | Technology

COMMONWEALTH OF VIRGINIA
Registered PROFESSIONAL ENGINEER
DARRICK A. ANDERSON
No. 24761
JANUARY 9, 2006

JOB NO.	21950
SHEET NO.	C4.0

THE MEADOWS @ PRINCE GEORGE - SECTION 1

BLAND DISTICT * PRINCE GEORGE COUNTY, VIRGINIA

HYDROLOGY PLAN

SCALE	1"=100'
CHECKED BY	D. JOHNSON
DESIGNED BY	D. JOHNSON
DRAWN BY	K. HALPAUS
DATE	11 APR. 2005

DATE	REVISION DESCRIPTION
07-13-05	COUTNY COMMENTS
10-10-05	COUNTY COMMENTS
11-22-05	COUNTY COMMENTS
01-09-06	COUNTY COMMENTS

These plans and associated documents are the exclusive property of TIMMONS GROUP and may not be reproduced in whole or in part and shall not be used for any purpose whatsoever, inclusive, but not limited to construction, bidding, and/or construction staking without the express written consent of TIMMONS GROUP.