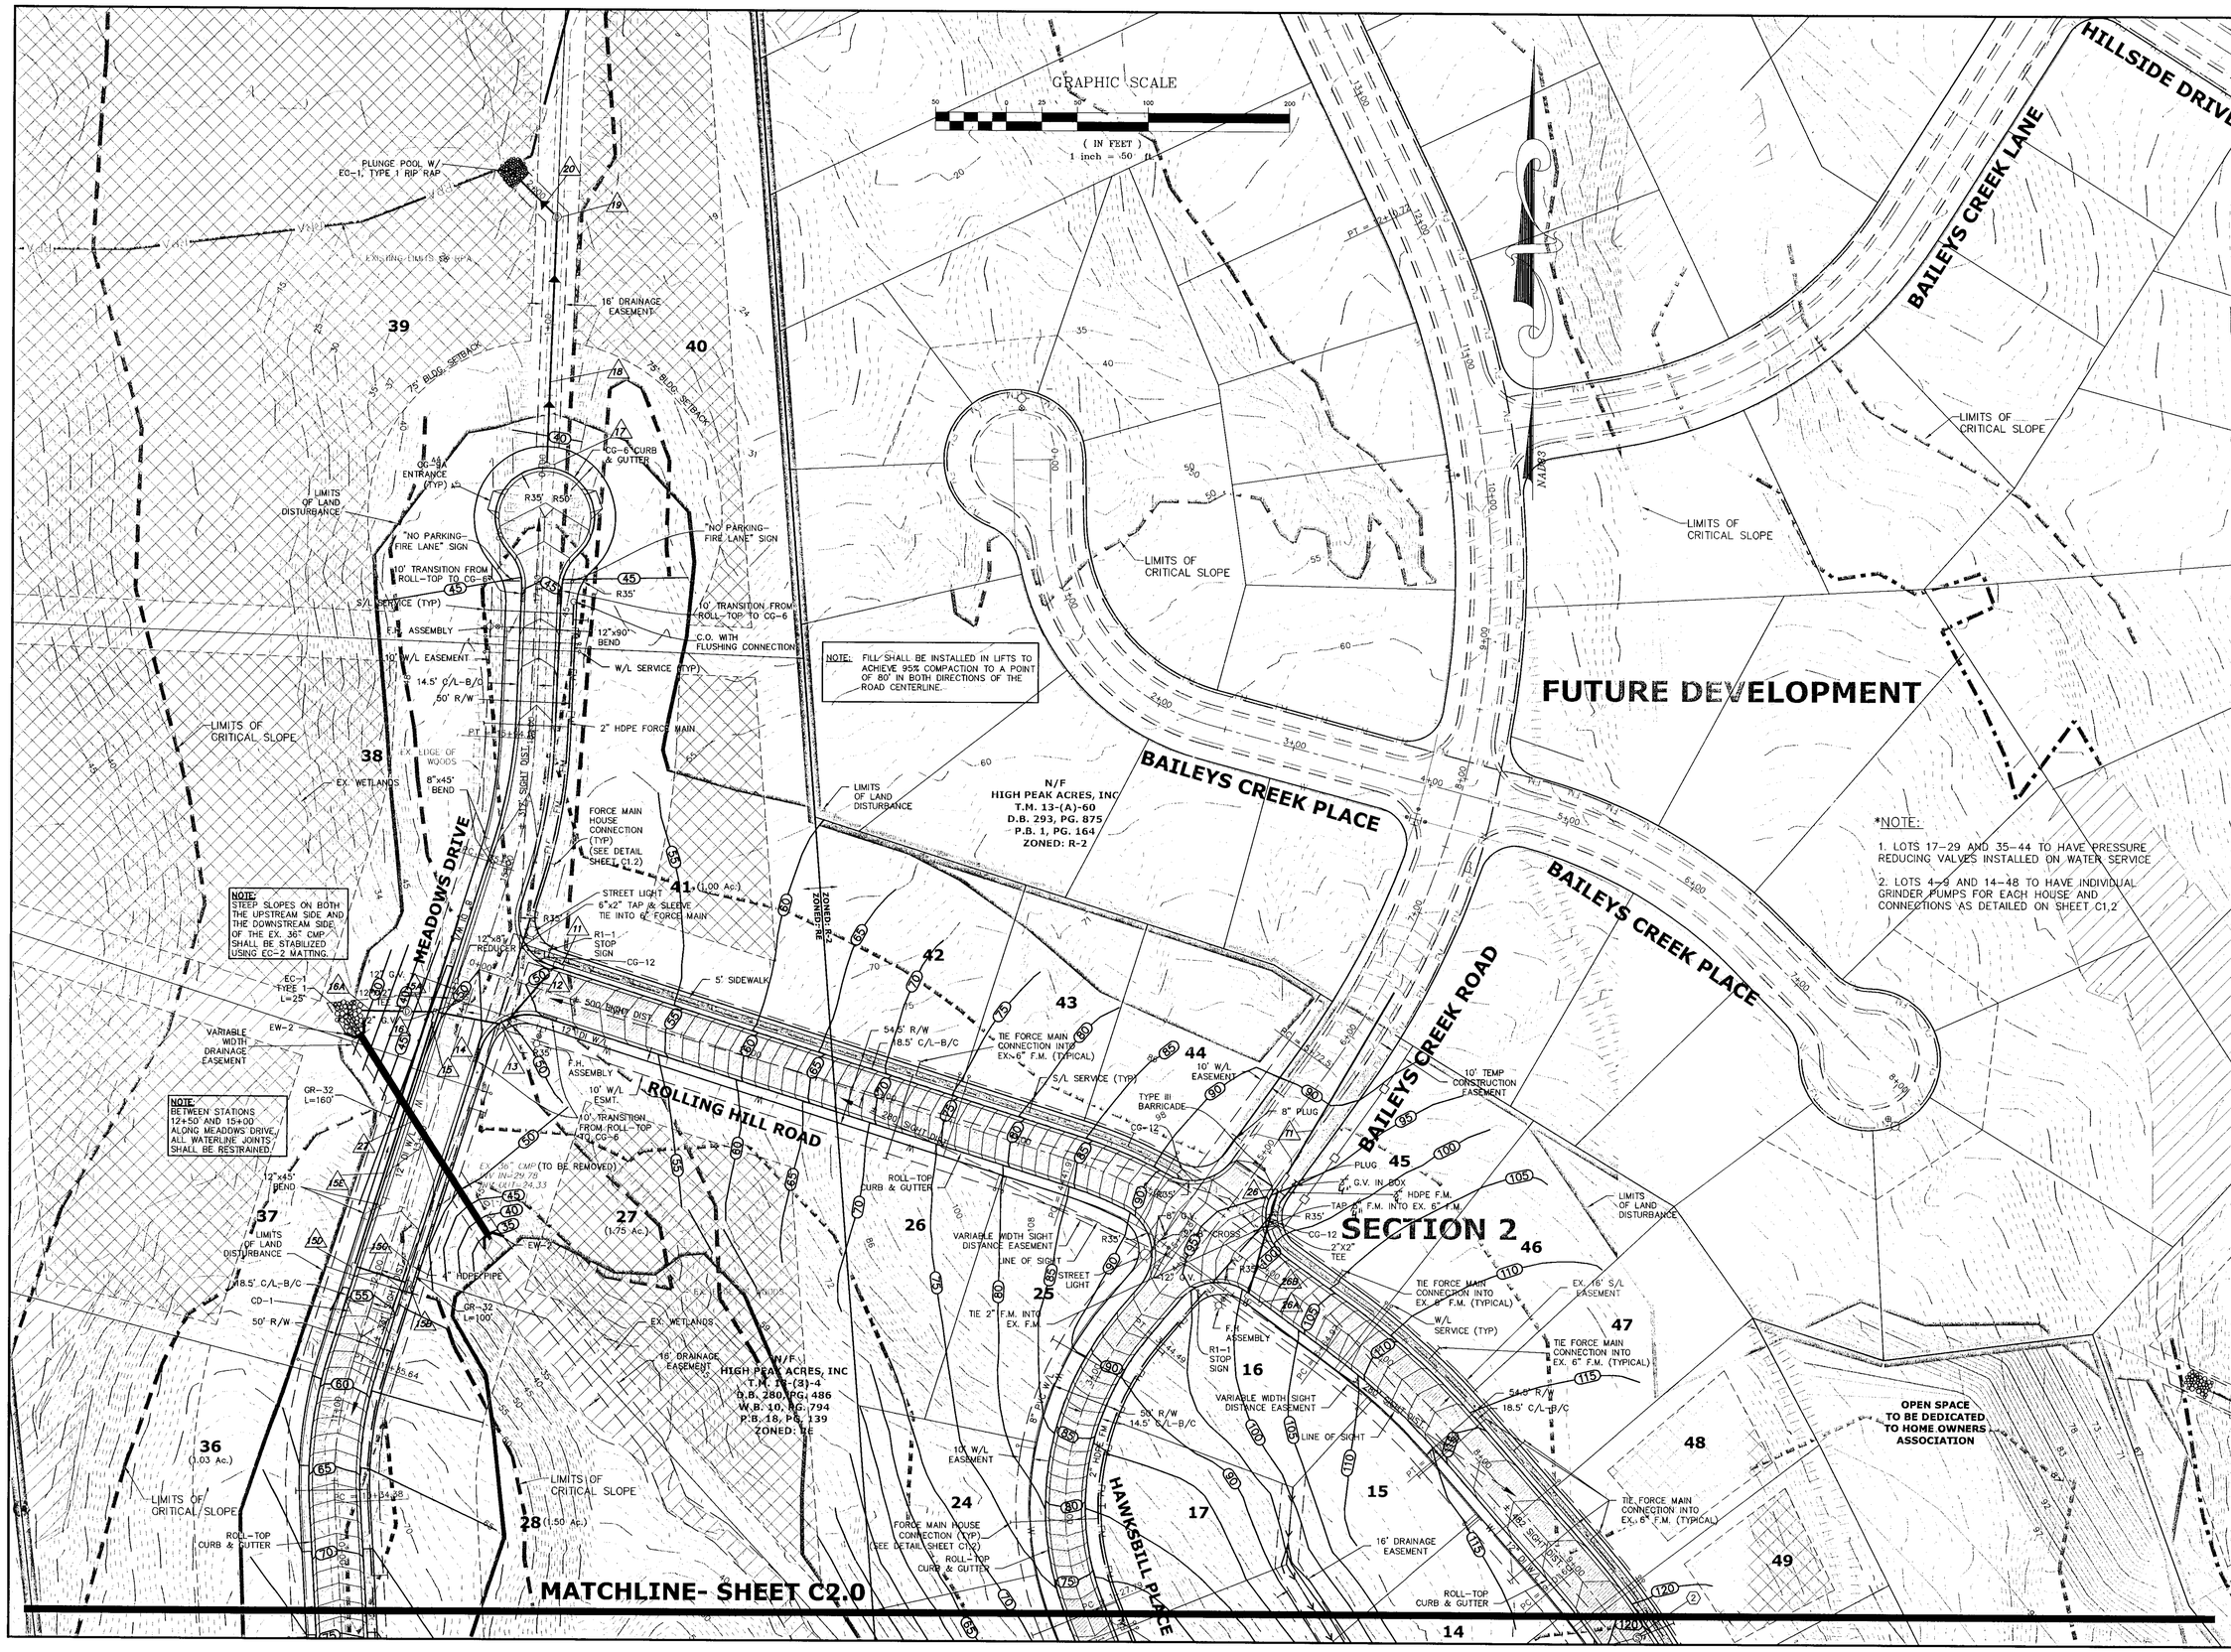

COMMONWEALTH OF VIRGINIA
DERRICK A. JOHNSON
Lic. No. 24761
10-9-07
PROFESSIONAL ENGINEER

VIRGINIA | NORTH CAROLINA | WEST VIRGINIA

THIS DRAWING PREPARED AT THE
PRINCE GEORGE OFFICE
4260 Crossings Blvd. Prince George, VA 23875
TEL 804.541.6600 FAX 804.751.0798 www.timmons.com

YOUR VISION ACHIEVED THROUGH OURS.

Site Development | Residential | Infrastructure | Technology

DATE	REVISION DESCRIPTION
4-2-2007	COUNTY REVISIONS
5-29-2007	COUNTY REVISIONS
7-11-2007	COUNTY COMMENTS
10-9-2007	COUNTY COMMENTS

DATE	29 JAN 2007
DRAWN BY	S. IRBY
DESIGNED BY	K. HALPAUS
CHECKED BY	D. JOHNSON
SCALE	1"=50'

TIMMONS GROUP

THE MEADOWS @ PRINCE GEORGE - SECTION 2

BLAND DISTRICT * PRINCE GEORGE COUNTY, VIRGINIA

DEVELOPMENT PLAN

JOB NO.	23889
SHEET NO.	C2.1

These plans and associated documents are the exclusive property of TIMMONS GROUP and may not be reproduced in whole or in part and shall not be used for any purpose whatsoever, inclusive, but not limited to construction, bidding, and/or construction staking without the express written consent of TIMMONS GROUP.