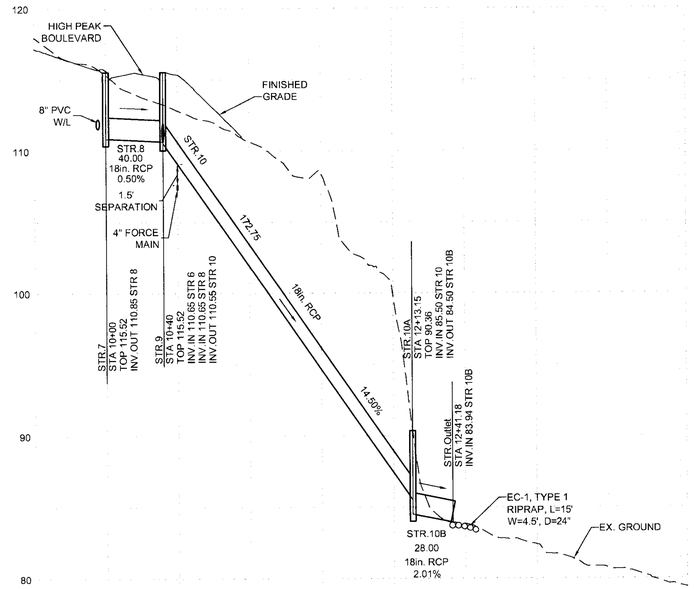

STM STR 7 - STR 10

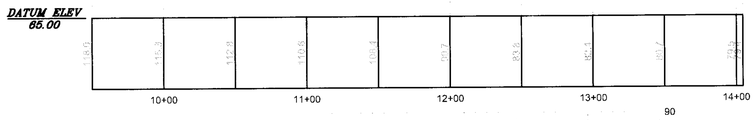

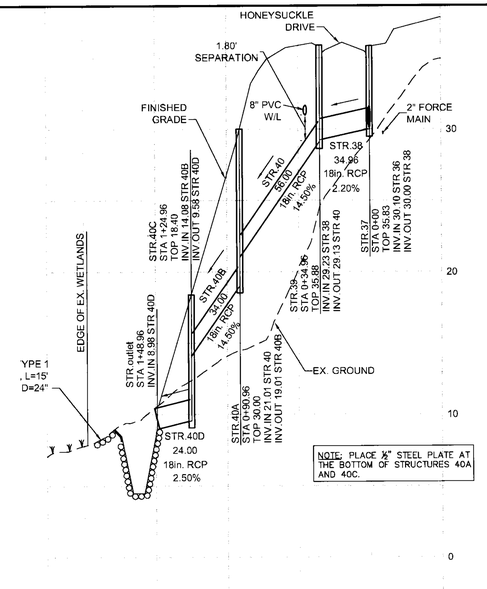

STM STR 37 - STR 40B OUTLET

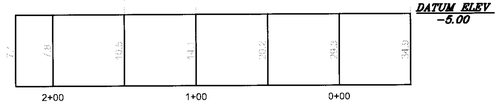

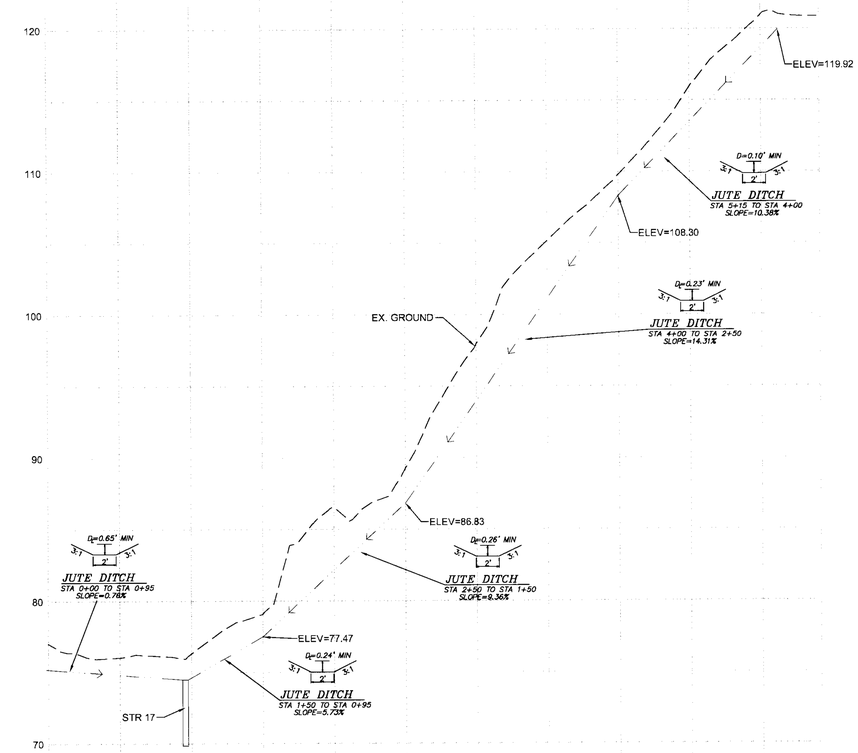

DITCH BEHIND LOTS 1-6

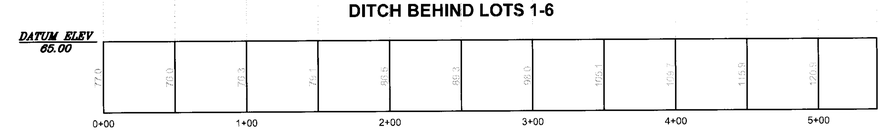

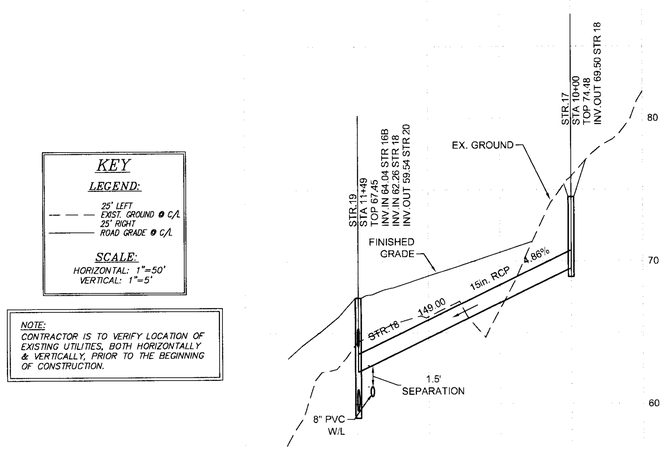

STM STR 17 - STR 19

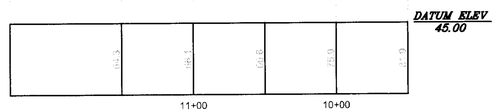

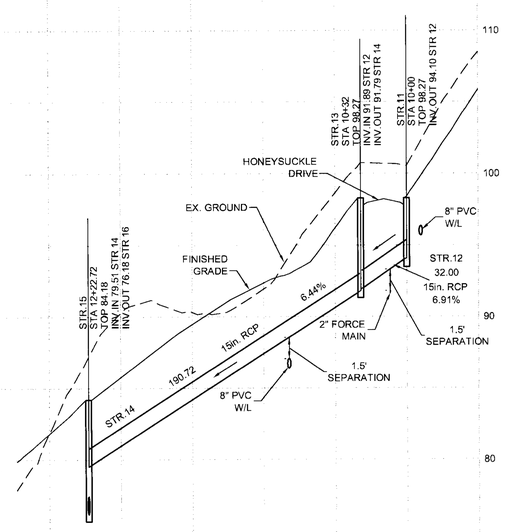

STM STR 11 - STR 15

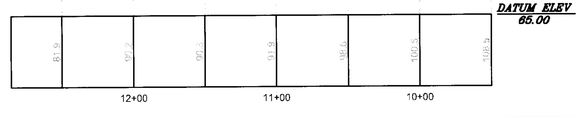

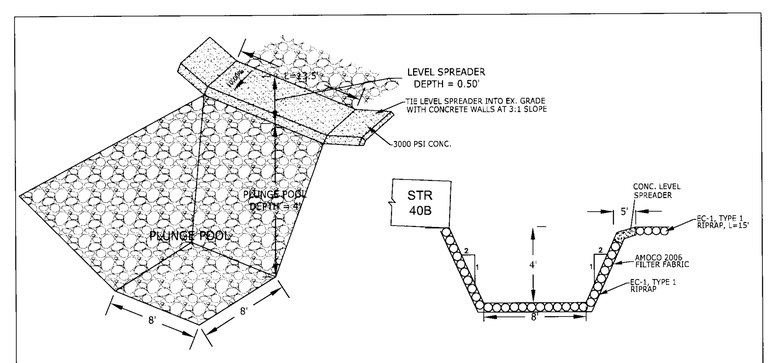

PLUNGE POOL DETAIL - STR 40B

NOT TO SCALE

COMMONWEALTH OF VIRGINIA
KATHLEEN N HALPAUS
Lic. No. 45244
3/6/10
PROFESSIONAL ENGINEER

THIS DRAWING PREPARED AT THE
TRI-CITIES OFFICE
4260 Crossings Blvd | Prince George, VA 23875
TEL 804.458.8685 FAX 804.751.0798 www.timmons.com

YOUR VISION ACHIEVED THROUGH OURS.

Site Development | Residential | Infrastructure | Technology

DATE	REVISION DESCRIPTION
5-6-10	COUNTY COMMENTS

DATE	23 DEC 2009
DRAWN BY	R. ROBBINS
DESIGNED BY	K. HALPAUS
CHECKED BY	D. JOHNSON
SCALE	H: 1"=50' V: 1" = 5'

TIMMONS GROUP

THE MEADOWS AT PRINCE GEORGE - SECTION 6

BLAND DISTRICT - PRINCE GEORGE COUNTY - VIRGINIA

PROFILES

JOB NO.	SHEET NO.
28124	C3.4

These plans and associated documents are the exclusive property of TIMMONS GROUP and may not be reproduced in whole or in part and shall not be used for any purpose whatsoever, inclusive, but not limited to construction, bidding, and/or construction staking without the express written consent of TIMMONS GROUP.