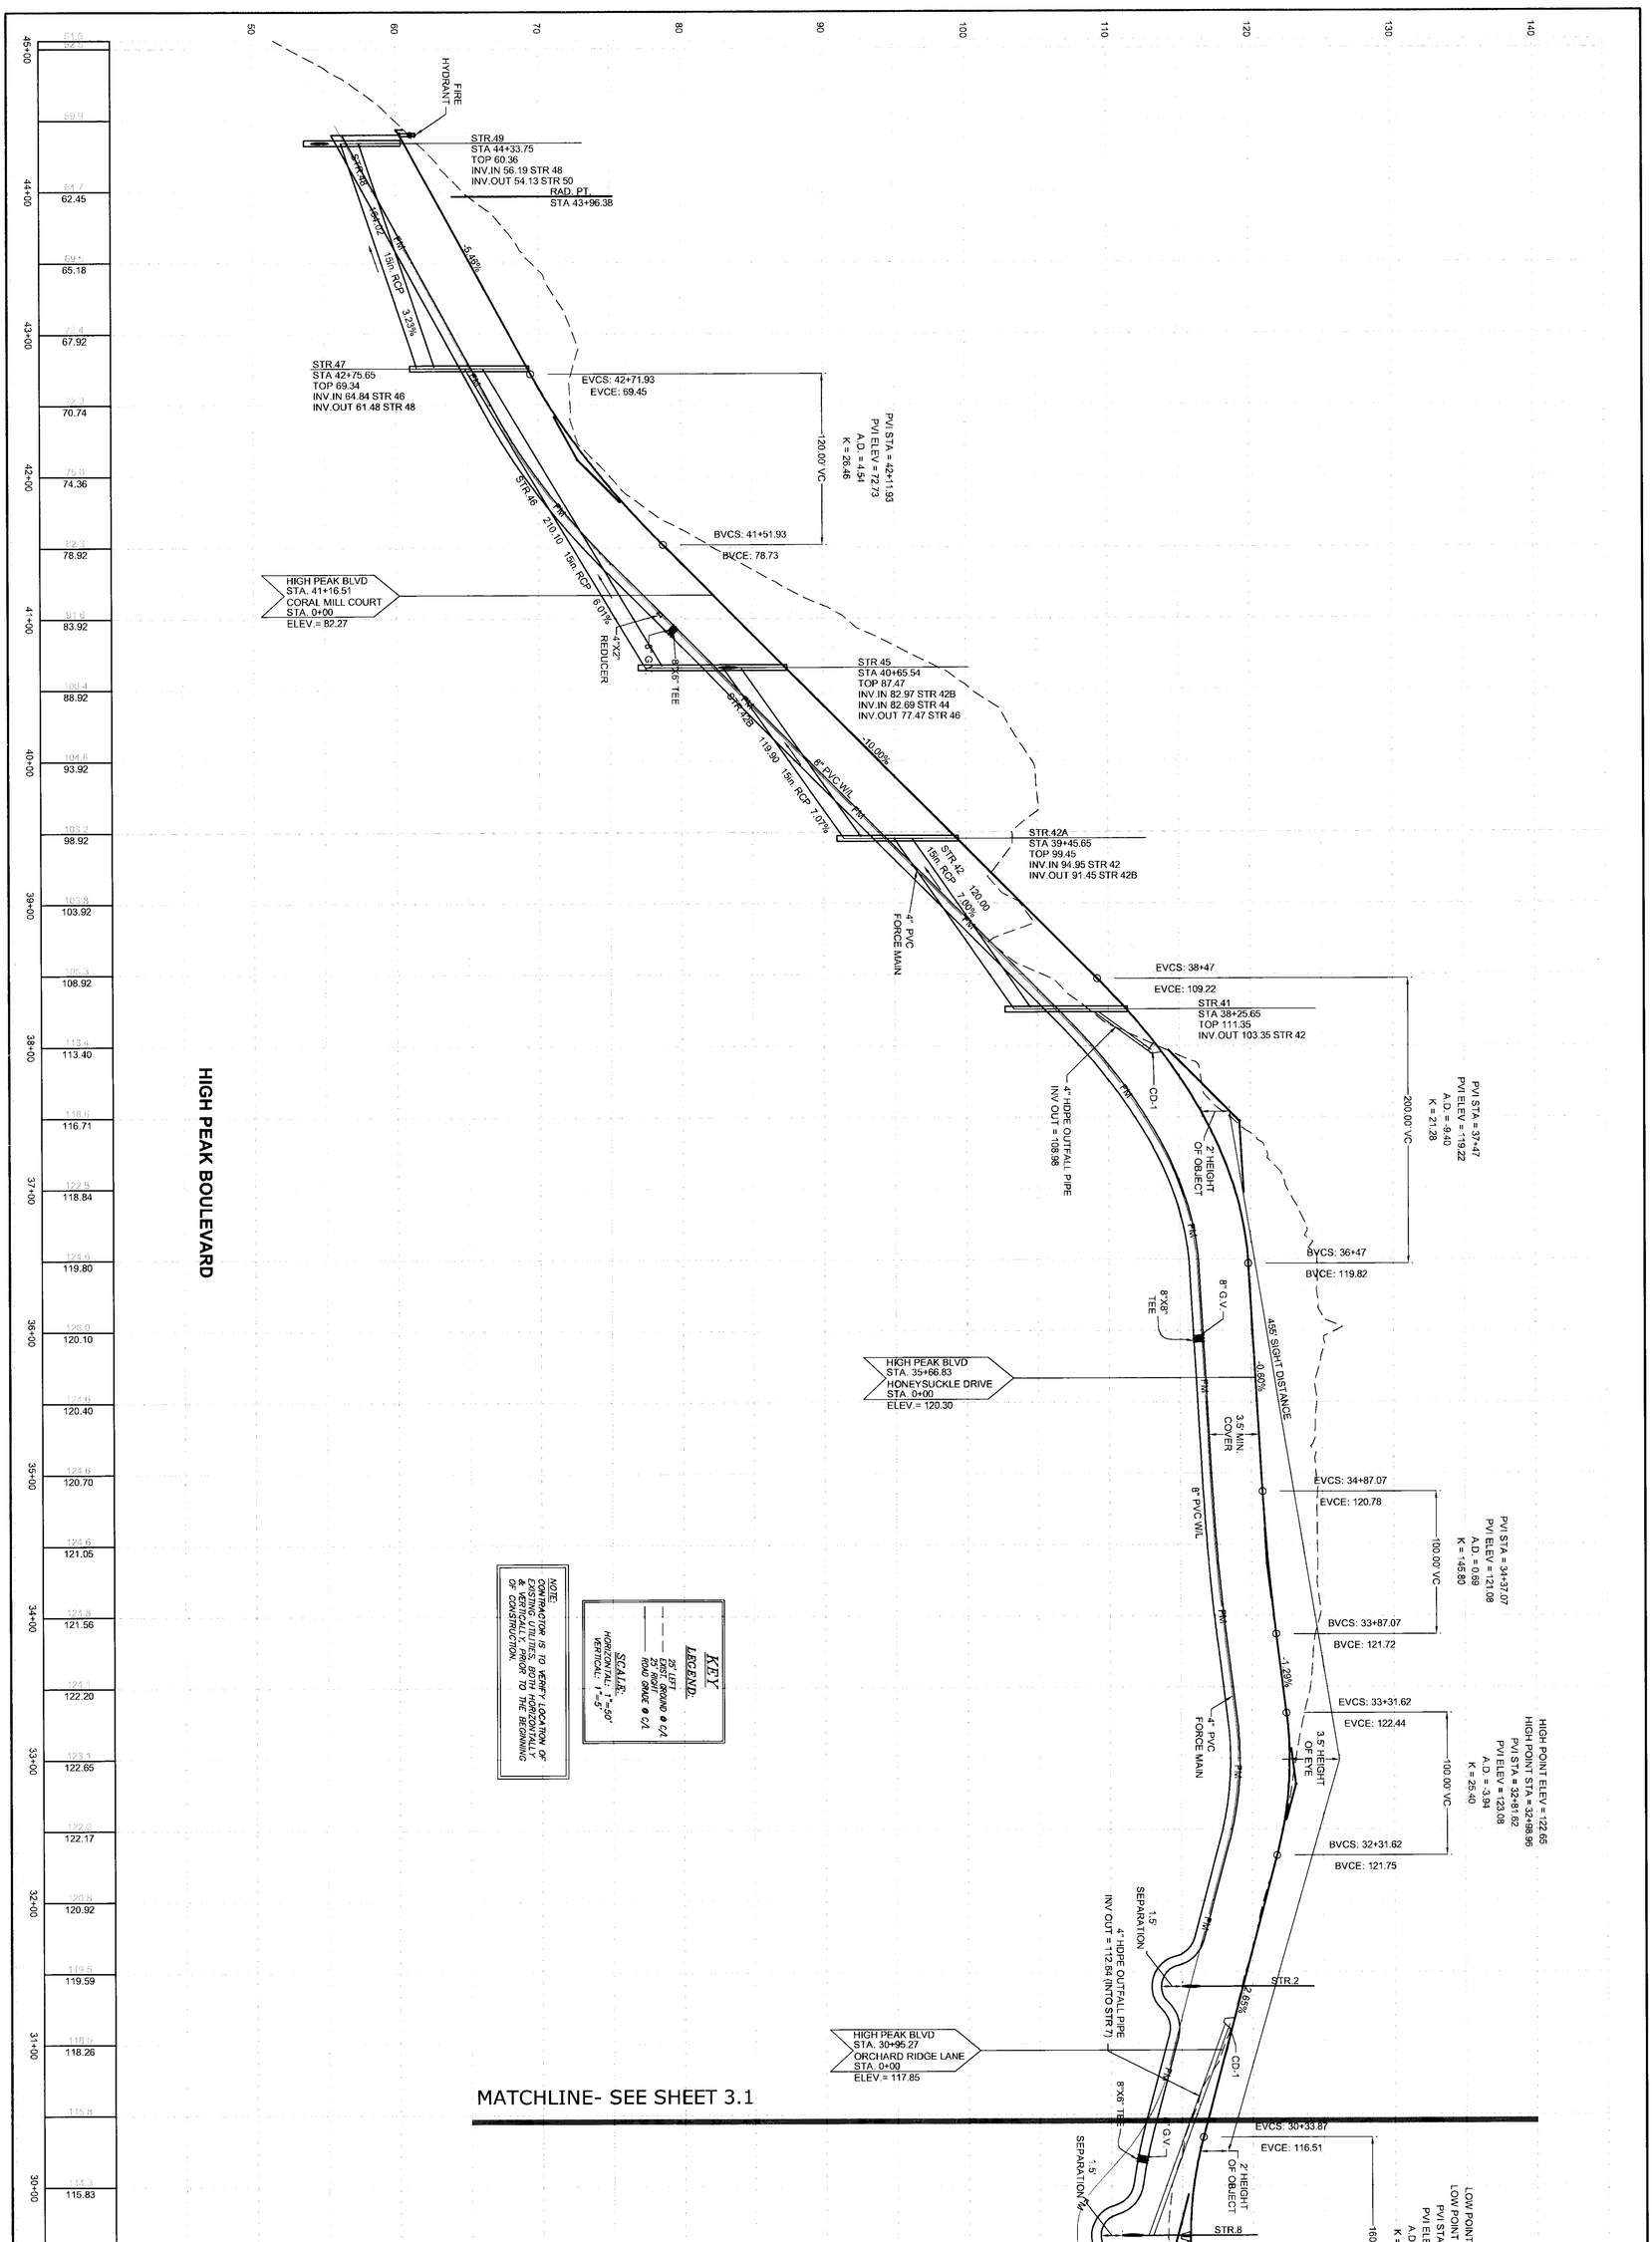

TIMMONS GROUP

YOUR VISION ACHIEVED THROUGH OURS.

THIS DRAWING PREPARED AT THE
TRI-CITIES OFFICE
4260 Crossings Blvd | Prince George, VA 23875
TEL 804.458.8685 FAX 804.751.0798 www.timmons.com

Site Development | Residential | Infrastructure | Technology

SHEET NO.	JOB NO.	PROJECT	SCALE	CHECKED BY	DESIGNED BY	DRAWN BY	DATE
C3.0	28124	THE MEADOWS AT PRINCE GEORGE - SECTION 6 BLAND DISTRICT - PRINCE GEORGE COUNTY - VIRGINIA PROFILES	H: 1"=50' V: 1" = 5'	D. JOHNSON	K. HALPAUS	R. ROBBINS	23 DEC 2009

DATE	REVISION DESCRIPTION
5-6-10	COUNTY COMMENTS

COMMONWEALTH OF VIRGINIA
KATHLEEN N. HALPAUS
Lic. No. 45524
PROFESSIONAL ENGINEER
5/6/10

These plans and associated documents are the exclusive property of TIMMONS GROUP and may not be reproduced in whole or in part and shall not be used for any purpose whatsoever, inclusive, but not limited to construction, bidding, and/or construction staking without the express written consent of TIMMONS GROUP.