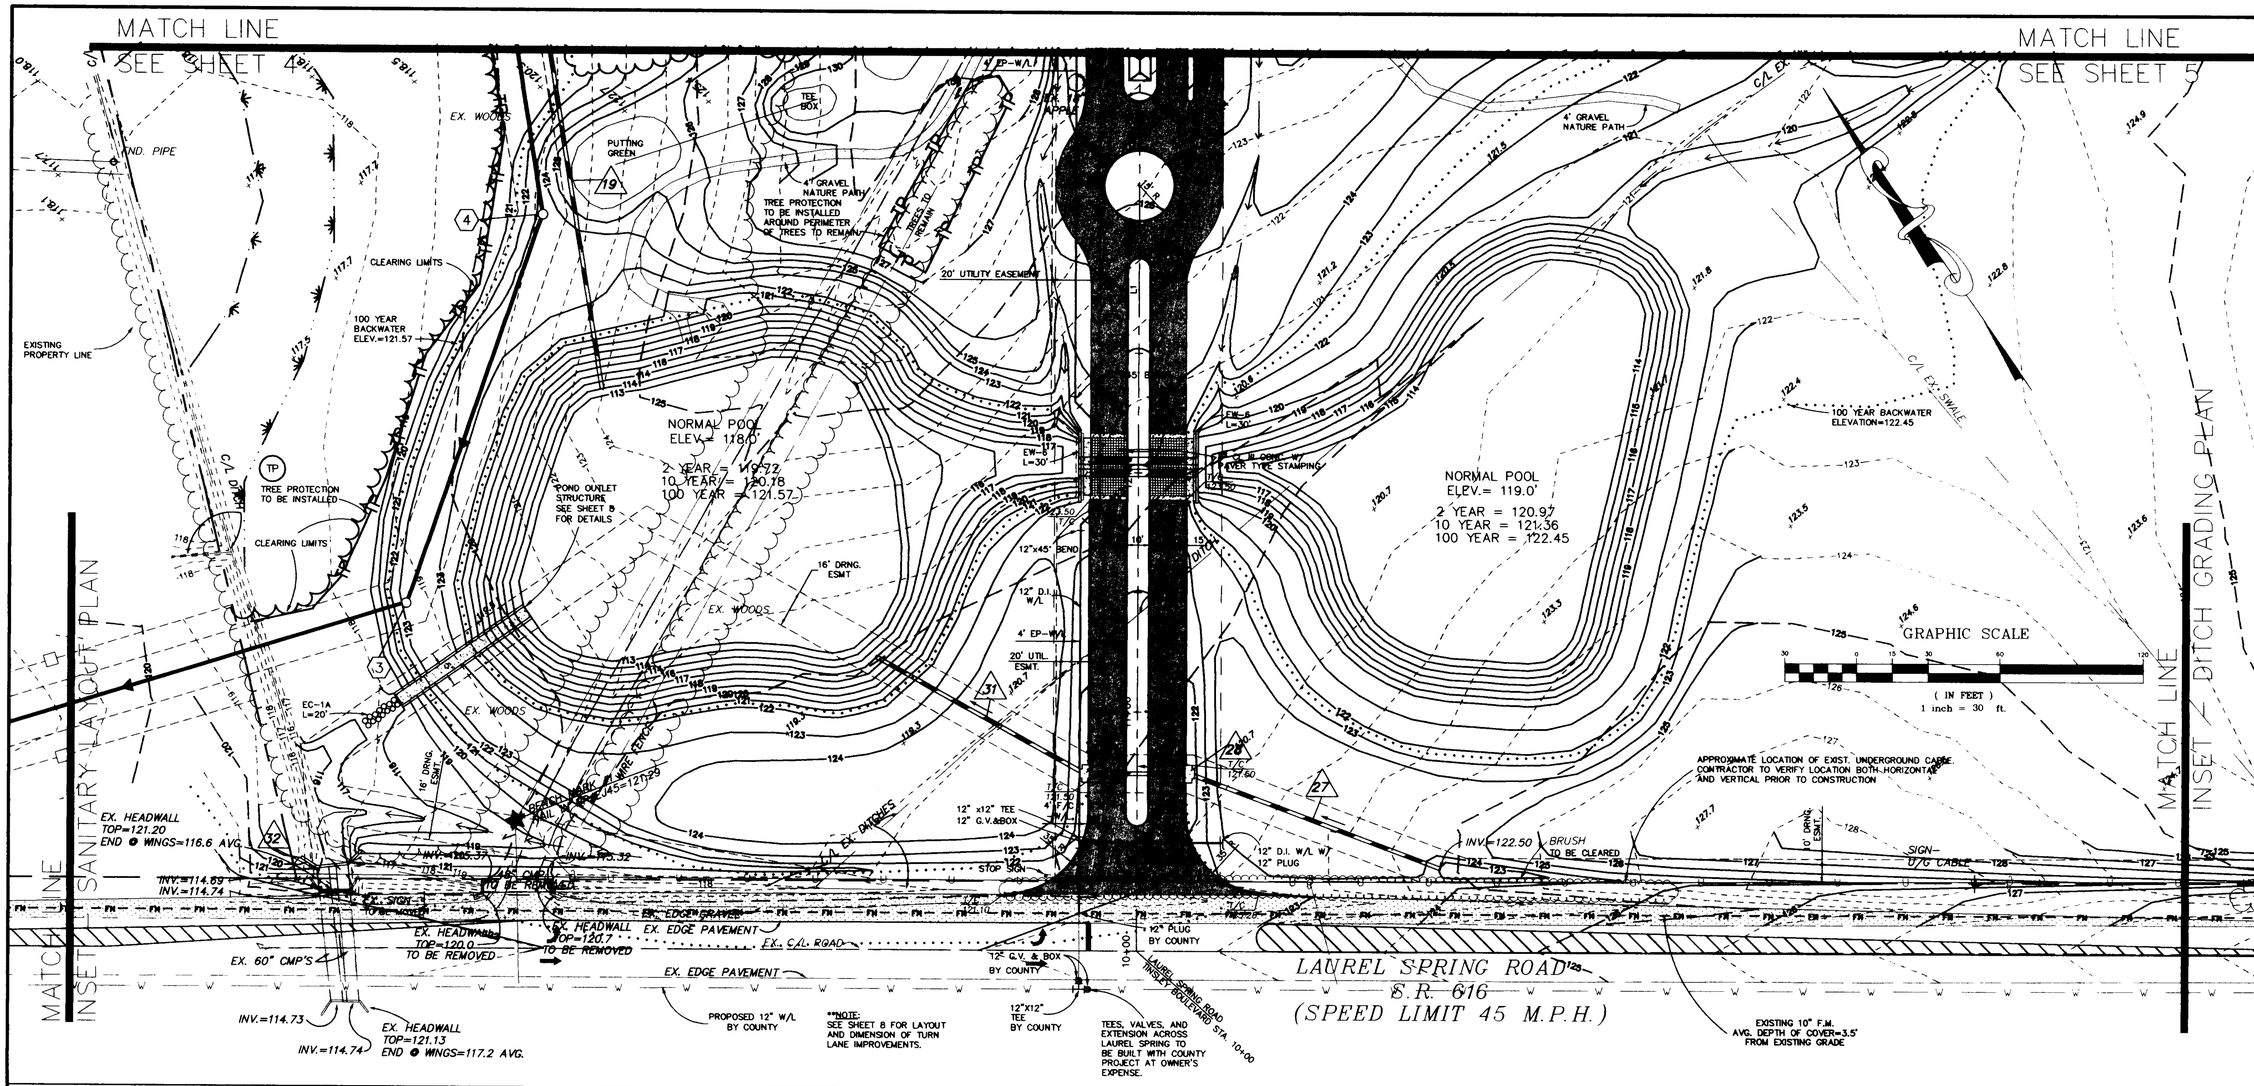

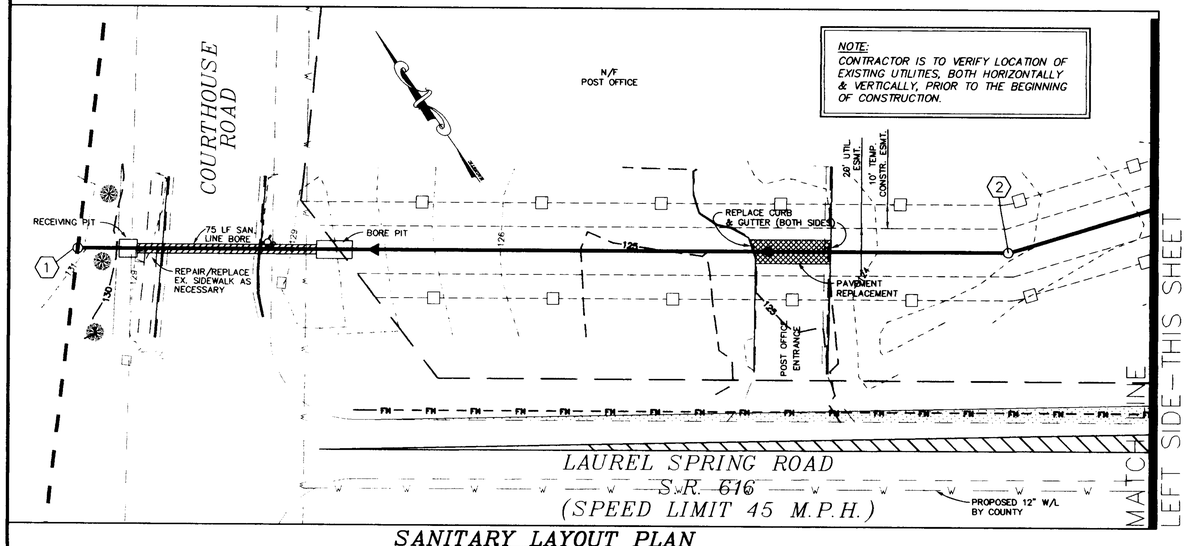

SANITARY LAYOUT PLAN

SCALE: 1"=30'

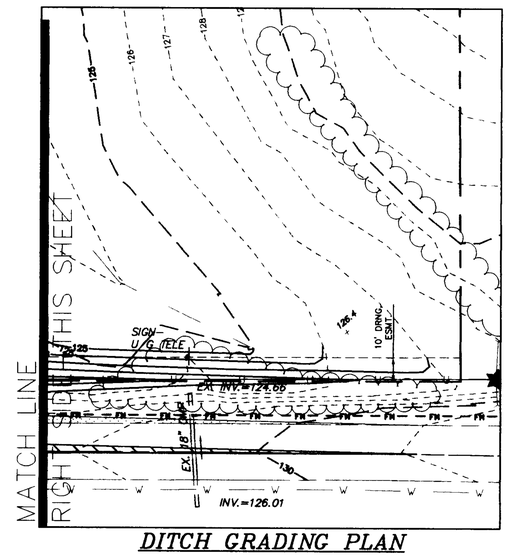

DITCH GRADING PLAN

SCALE: 1"=30'

SANITARY SCHEDULE		
MH. NO.	DIRECTION	DISTANCE
1 – 2	S55°06'50"E	379.92'
2 – 3	S72°06'48"E	210.00'
3 – 4	N54°01'20"E	172.22'
4 – 5	N25°52'26"W	150.00'
5 – 6	N63°07'52"E	150.00'
6 – 7	N11°01'51"E	135.00'
7 – 8	N19°29'21"E	312.39'
6 – 9	S39°14'00"E	123.34'
9 – 10	S56°31'14"E	300.00'
10 – 11	S81°51'28"E	175.00'
11 – 12	N69°46'55"E	275.00'

LINE TABLE		
LINE	DIRECTION	DISTANCE
L1	N34°53'10"E	553.05
L2	N55°06'50"W	216.62
L3	S21°37'19"W	201.85
L4	N65°54'30"E	75.15

CURVE TABLE					
CURVE	RADIUS	DELTA	ARC	CHORD	BEARING
C1	265.00	76°44'09"	354.91	328.98	S16°44'46"E
C2	350.00	14°27'12"	88.29	88.06	S28°50'55"W
C3	345.00	58°58'39"	355.13	339.65	S84°36'10"E
C4	500.00	16°03'14"	140.10	139.64	S73°56'07"W

THIS DRAWING PREPARED AT THE PRINCE GEORGE COUNTY OFFICE

COMMONWEALTH OF VIRGINIA
DERRICK A. JOHNSON
No. 24761
PROFESSIONAL ENGINEER
4-18-00

PRINCE GEORGE COUNTY OFFICE
4411 CROSSKNIS BOULEVARD
PRINCE GEORGE, VA 23875-1455
Tel: 804-733-0455
Fax: 804-751-0798
e-mail: timmons3@timmons.com

CORPORATE OFFICE
711 N. COURTHOUSE ROAD
RICHMOND, VA 23236-4099
Tel: 804-560-1010
Fax: 804-794-7630
Web Site: www.timmons.com

OTHER BRANCH OFFICES
Chesterfield, VA • 804-796-7396
Hanover County, VA • 804-559-4520
Fredericksburg, VA • 540-891-4010
Kernersville, NC • 336-662-0411

DATE	COUNTY COMMENTS
3-2-2000	
4-11-2000	VDOT, DEPT. OF CONSERVATION AND RECREATION COMMENTS
4-18-2000	COUNTY COMMENTS

DATE	1-14-00
DRAWN BY	S. BROOKS
DESIGNED BY	D. JOHNSON
CHECKED BY	D. JOHNSON
SCALE	1" = 30'

ENGINEERS * SURVEYORS * PLANNERS * LANDSCAPE ARCHITECTS * ENVIRONMENTAL SCIENTISTS * GEOGRAPHIC INFORMATION SYSTEMS CONSULTANTS * CONSTRUCTION MANAGERS

TIMMONS
Founded 1953

TINSLEY CHARTER – SECTION ONE

BLAND DISTRICT • PRINCE GEORGE COUNTY • VIRGINIA

PLAN SHEET

FINAL

JOB NO. 18902

SHEET NO. 3

These plans and associated documents are the exclusive property of TIMMONS and may not be reproduced in whole or in part and shall not be used for any purpose whatsoever, inclusive, but not limited to construction, bidding, and/or construction staking without the express written consent of TIMMONS.

K:\DJAN\18902-Tinsley\Charter\TNSLY-3.dwg Tue Apr 18 15:11:27 2000 SBR: TRI-CITIES OFFICE