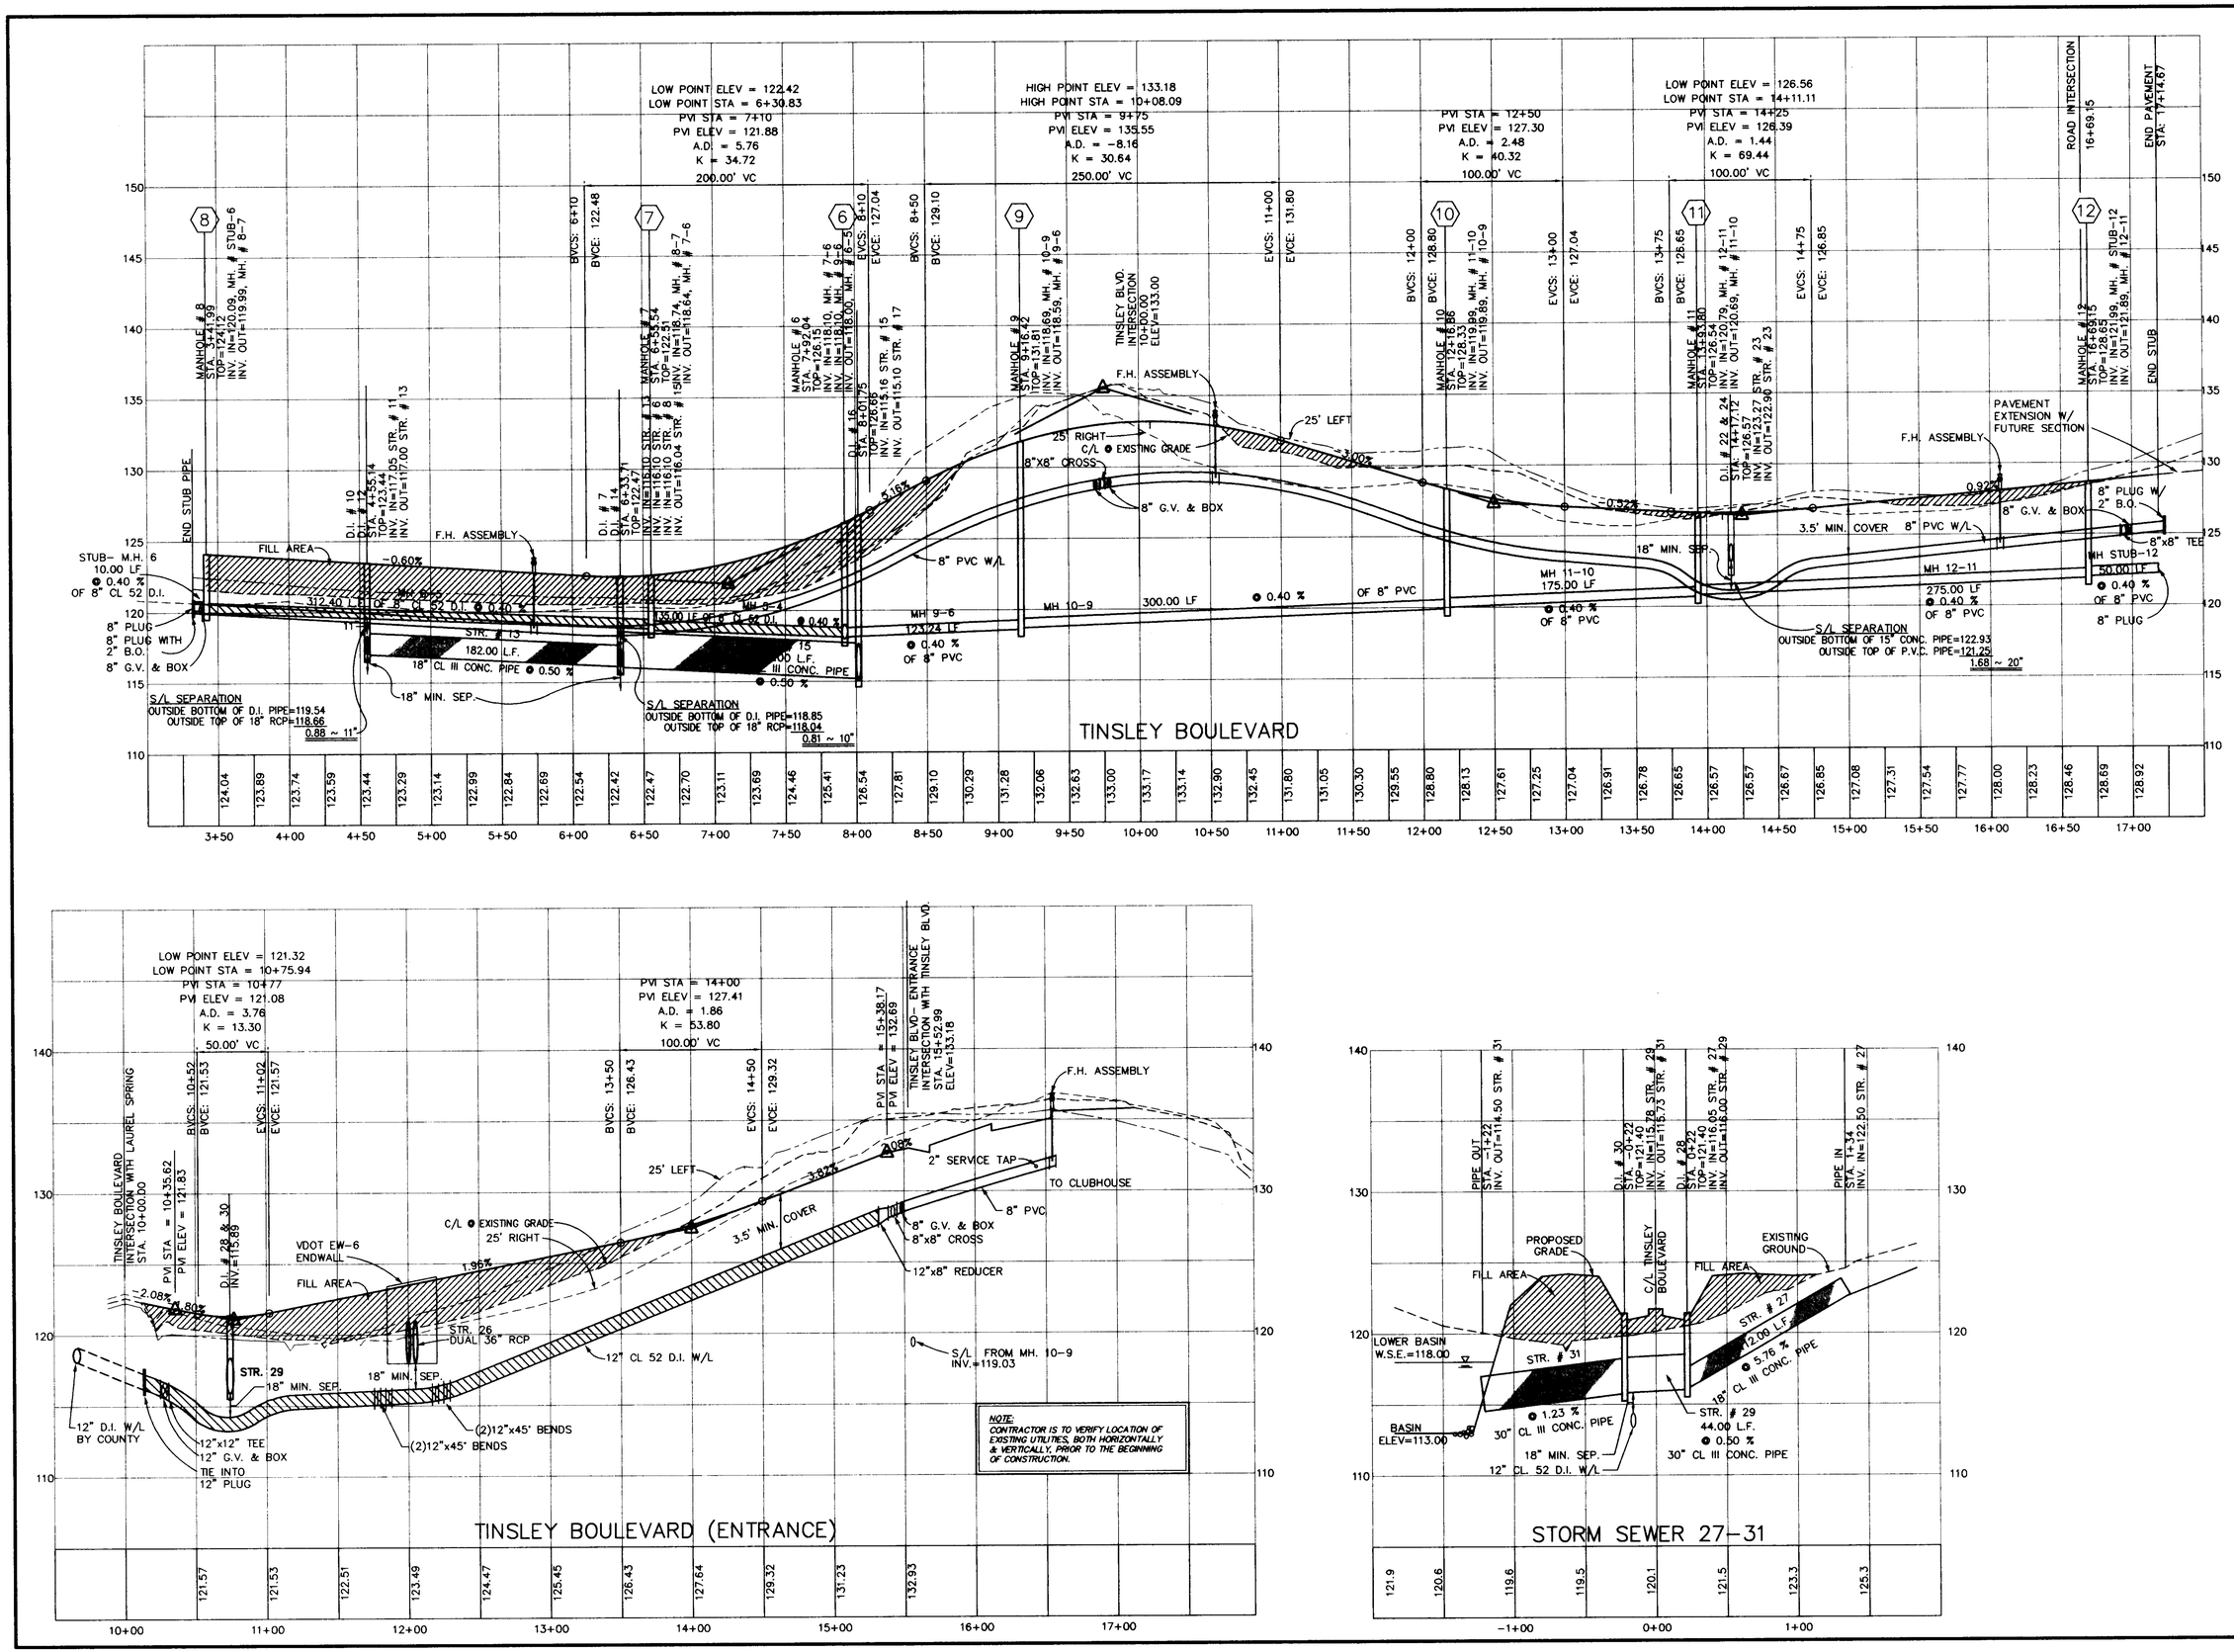

THIS DRAWING PREPARED AT THE PRINCE GEORGE COUNTY OFFICE

COMMONWEALTH OF VIRGINIA
DERRICK A. JOHNSON
No. 24761
4-11-00
PROFESSIONAL ENGINEER

CORPORATE OFFICE
711 N. COURTHOUSE ROAD
RICHMOND, VA 23236-4009
Telephone: 804-794-2100
Fax: 804-794-7639
Web Site: www.timmons.com

OTHER BRANCH OFFICES
Henrico County, VA • 804-282-7396
Hanover County, VA • 804-559-4320
Chesterfield County, VA • 804-897-1010
Fredericksburg, VA • 540-899-9300
Greensboro, NC • 336-682-0411

PRINCE GEORGE COUNTY OFFICE
4411 CROSSINGS BOULEVARD
PRINCE GEORGE, VA 23875-1455
Telephone: 804-733-0322
Fax: 804-751-0708
e-mail: timmons@timmons.com

TIMMONS
ENGINEERS * SURVEYORS * PLANNERS * LANDSCAPE ARCHITECTS * ENVIRONMENTAL SCIENTISTS * GEOGRAPHIC INFORMATION SYSTEMS CONSULTANTS * CONSTRUCTION MANAGERS

TINSLEY CHARTER – SECTION ONE

BLAND DISTRICT • PRINCE GEORGE COUNTY • VIRGINIA

PROFILES

REVISION DESCRIPTION	DATE
COUNTY COMMENTS	3-2-2000
VDOT COMMENTS	4-11-2000

DATE	1-14-00
DRAWN BY	S. BROOKS
DESIGNED BY	D. JOHNSON
CHECKED BY	D. JOHNSON
SCALE	HORZ. 1"=50' VERT. 1"=5'

FINAL

JOB NO. 18902

SHEET NO. 6

These plans and associated documents are the exclusive property of TIMMONS and may not be reproduced in whole or in part and shall not be used for any purpose whatsoever, inclusive, but not limited to construction, bidding, and/or construction staking without the express written consent of TIMMONS.

K:\DRAW\18902-TinsleyCharter\TNSLY-6.dwg Tue Apr 11 13:34:09 2000 SRB. TRI-CITIES OFFICE