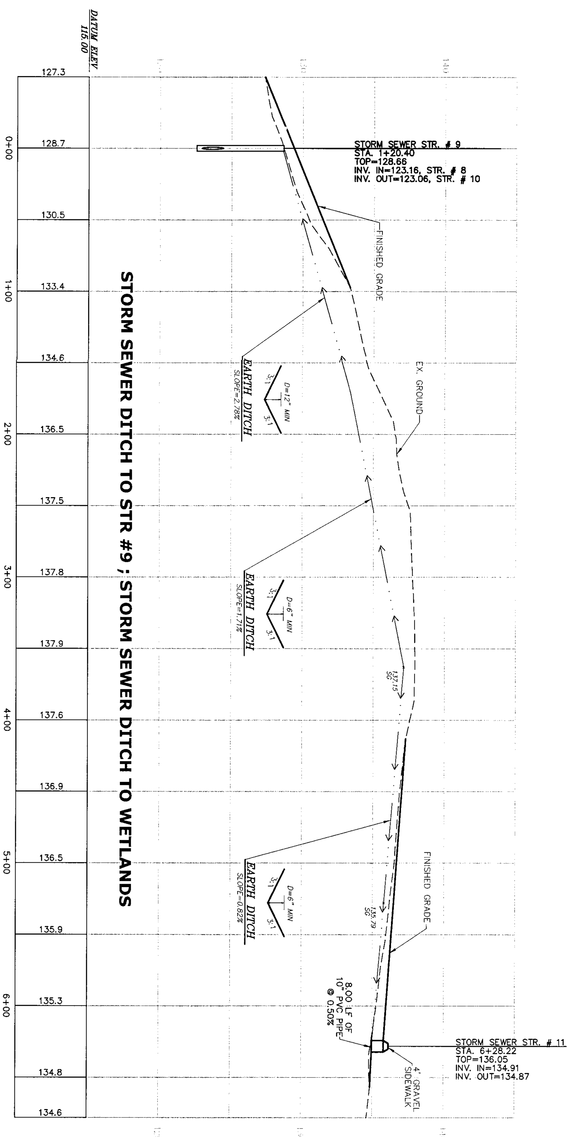

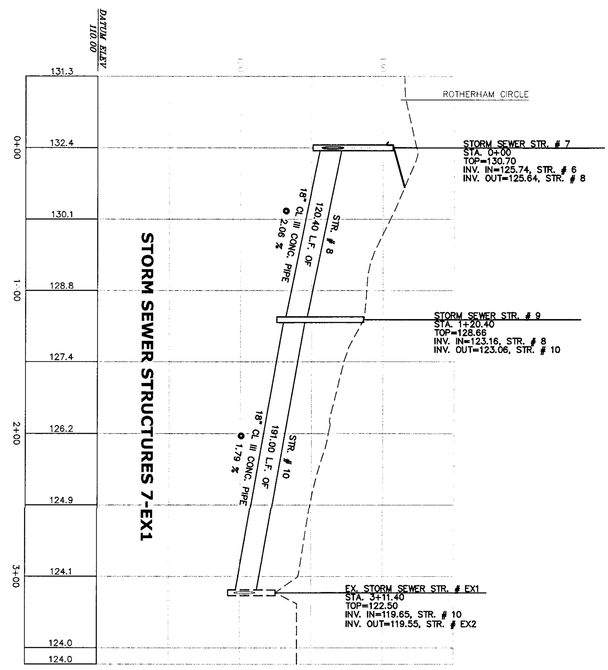

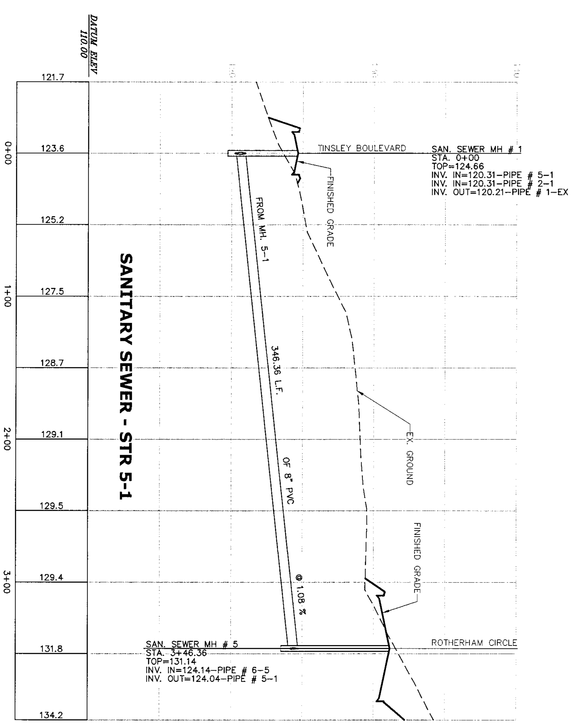

TIMMONS GROUP

YOUR VISION ACHIEVED THROUGH OURS.

VIRGINIA | NORTH CAROLINA | WEST VIRGINIA

THIS DRAWING PREPARED AT THE
PRINCE GEORGE OFFICE
4260 Crossings Blvd | Prince George, VA 23875
TEL 804.541.6600 FAX 804.751.0798 www.timmons.com

Site Development | Residential | Infrastructure | Technology

COMMONWEALTH OF VIRGINIA
ROBERT A. JOHNSON
No. 24781
PROFESSIONAL ENGINEER
11-21-05

SHEET NO.	JOB NO.	
7	22628	TINSLEY CHARTER - SECTION 4 BLAND DISTRICT * PRINCE GEORGE COUNTY, VIRGINIA PROFILES

SCALE					
HORZ.1"=50' VERT.1"=5'	D. JOHNSON	K. HALPAUS	K. HALPAUS	10-10-05	

DATE	REVISION DESCRIPTION
11-21-2005	COUNTY COMMENTS

These plans and associated documents are the exclusive property of TIMMONS GROUP and may not be reproduced in whole or in part and shall not be used for any purpose whatsoever, inclusive, but not limited to construction, bidding, and/or construction staking without the express written consent of TIMMONS GROUP.