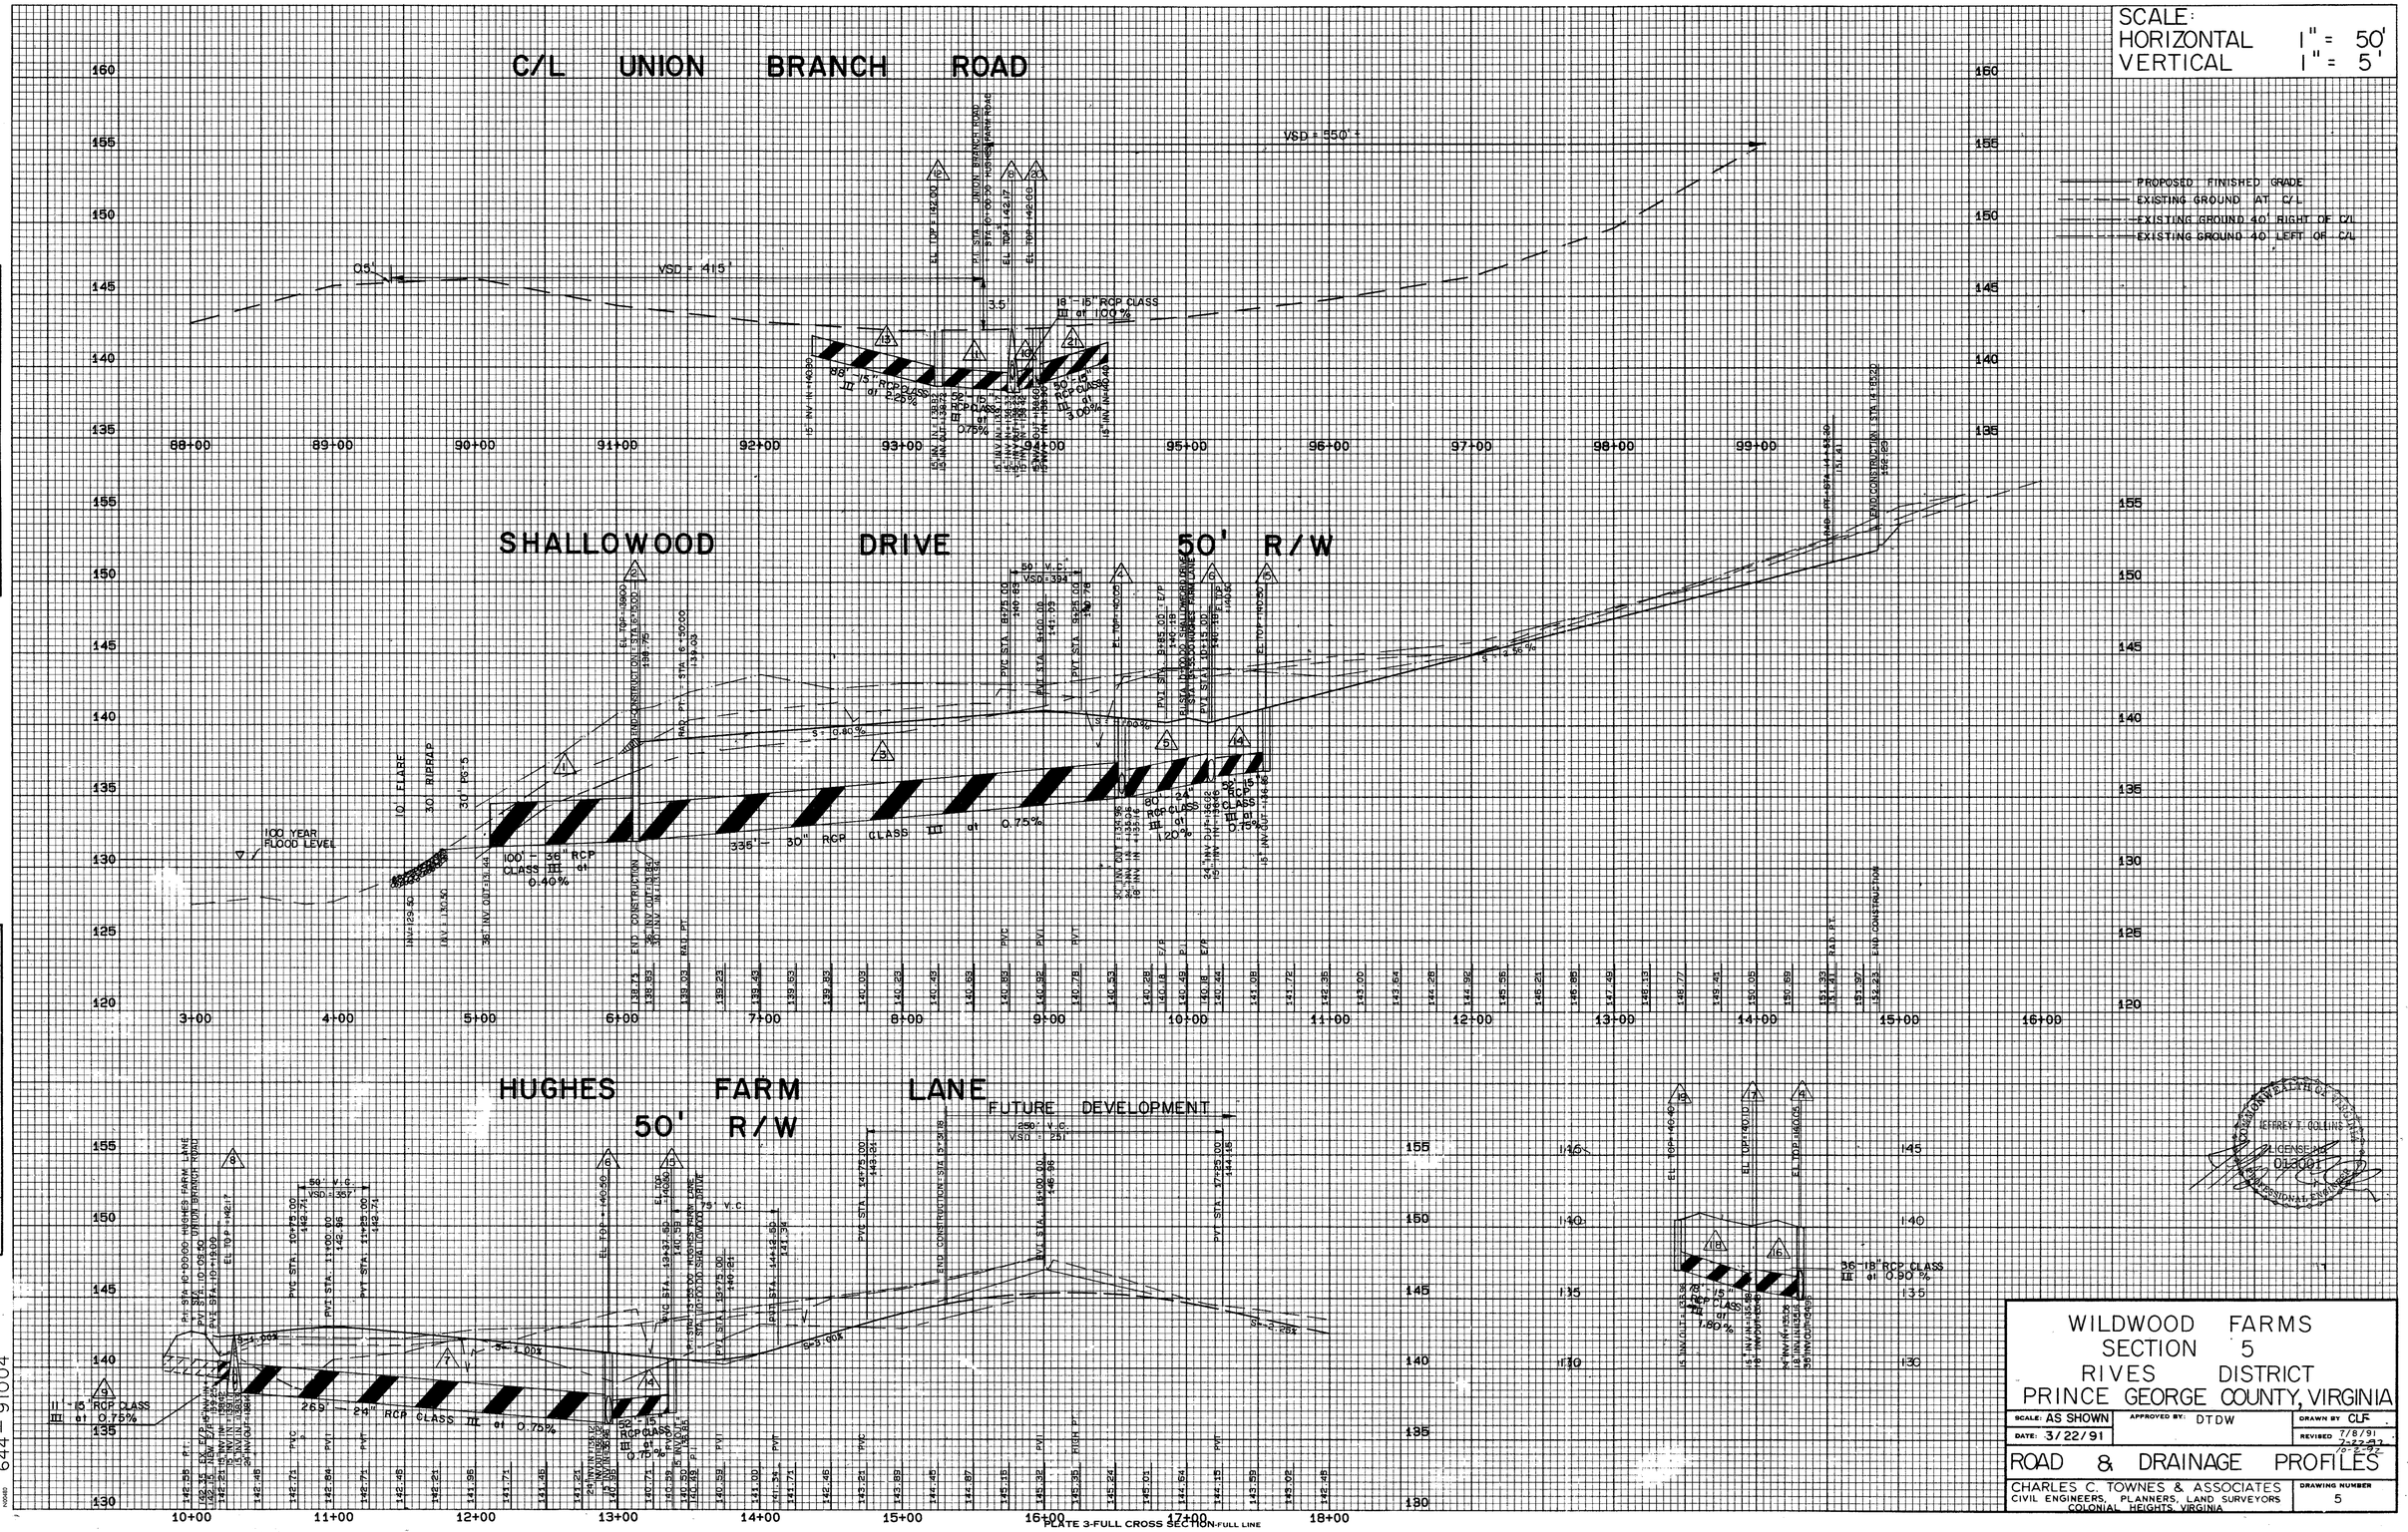

FINAL SURVEY	BY	DATE
SURVEYED		
PLOTTED		
TRAVERSE		
NOTE BOOK		
TEMPLATE		
NO.	AREAS	
	AREAS CHECKED	

ORIGINAL SURVEY	BY	DATE
SURVEYED		
PLOTTED		
TRAVERSE		
NOTE BOOK		
TEMPLATE		
NO.	AREAS	
	AREAS CHECKED	

644 - 91004

WILDWOOD FARMS
SECTION 5
RIVES DISTRICT
PRINCE GEORGE COUNTY, VIRGINIA

SCALE: AS SHOWN	APPROVED BY: DTDW	DRAWN BY CLF
DATE: 3/22/91		REVISED 7/8/91 7-22-92 10-5-92

ROAD & DRAINAGE PROFILES

CHARLES C. TOWNES & ASSOCIATES
CIVIL ENGINEERS, PLANNERS, LAND SURVEYORS
COLONIAL HEIGHTS, VIRGINIA

DRAWING NUMBER 5

PLATE 3-FULL CROSS SECTION-FULL LINE

FINAL