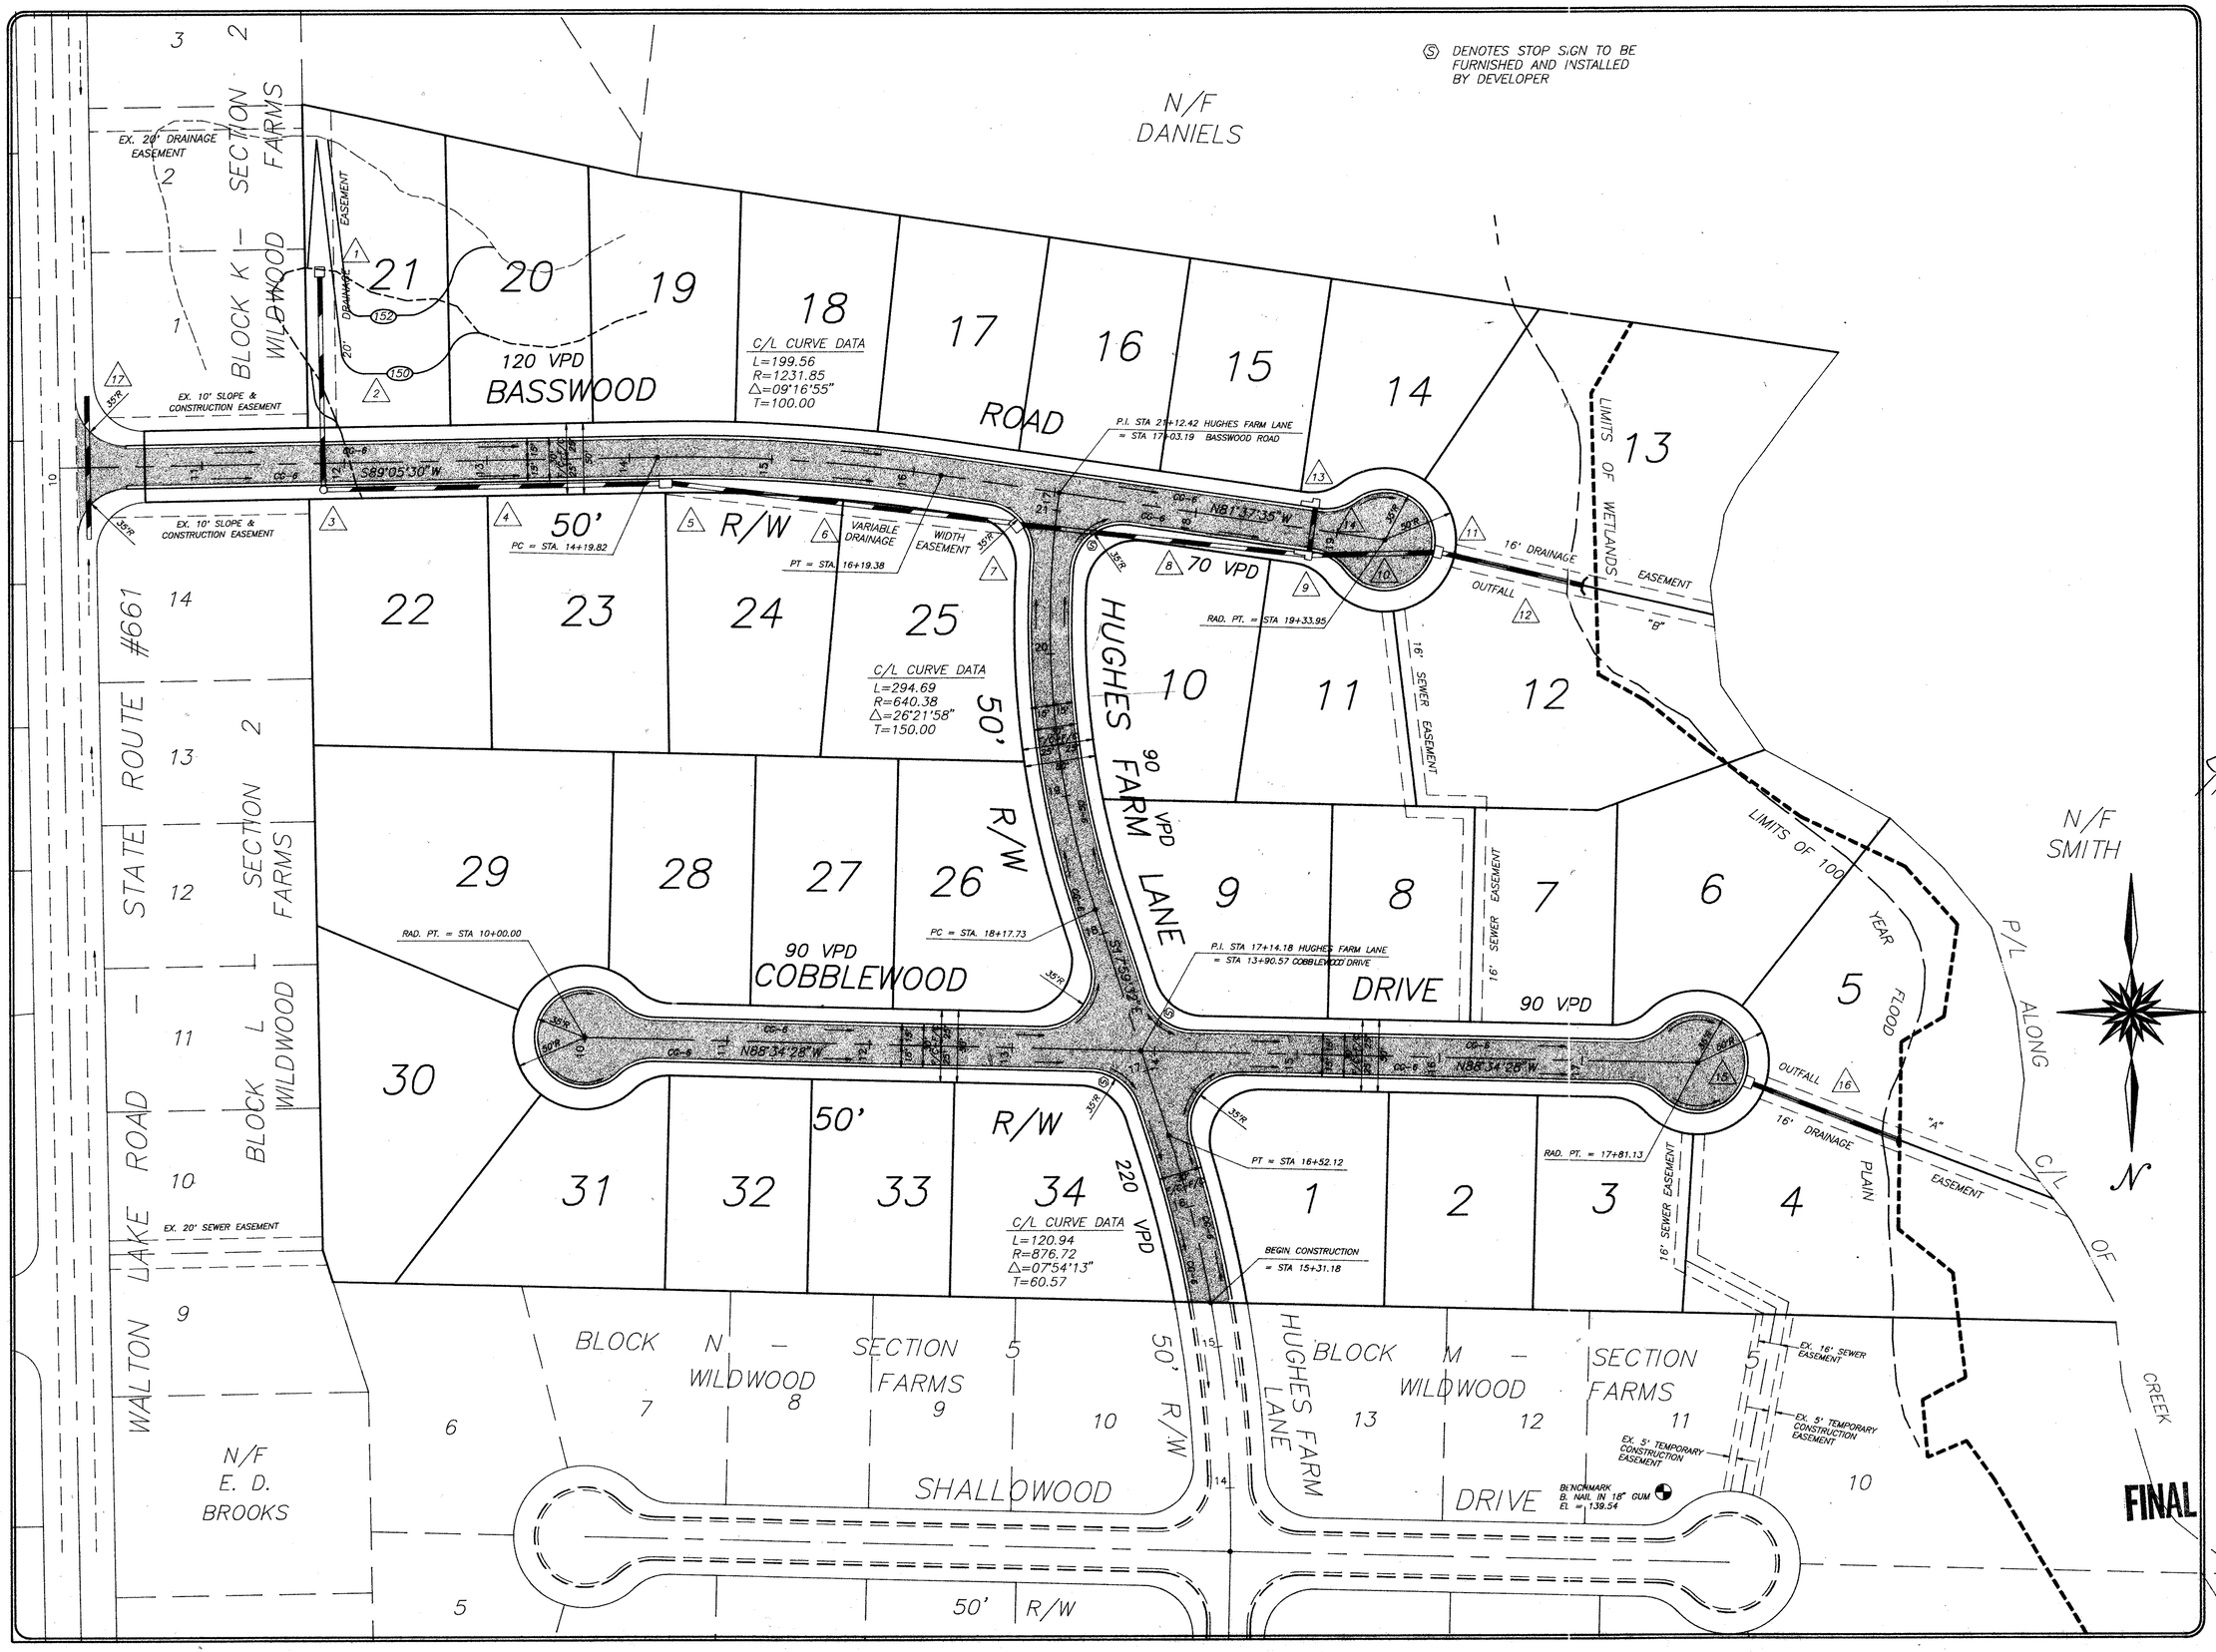

CHARLES C. TOWNES, & ASSOCIATES, P.C.
Engineers, Planners, Land Surveyors
9842 Lori Road, Suite 201
Chesterfield, Virginia 23832
(804) 748-9011

COMMONWEALTH OF VIRGINIA
JEFFREY COLLINS
No. 013905
PROFESSIONAL ENGINEER

WILDWOOD FARMS SECTION 6

RIVES DISTRICT
PRINCE GEORGE COUNTY, VIRGINIA

ROAD & DRAINAGE PLAN

REVISIONS

DATE	ITEM
8/27/96	COUNTY

DATE
JANUARY 15, 1996

SCALE
1" = 50'

DRAWN BY
C.L.F.

CHECKED BY
J.T.C.

F.B. #

SHEET #
3 OF 6