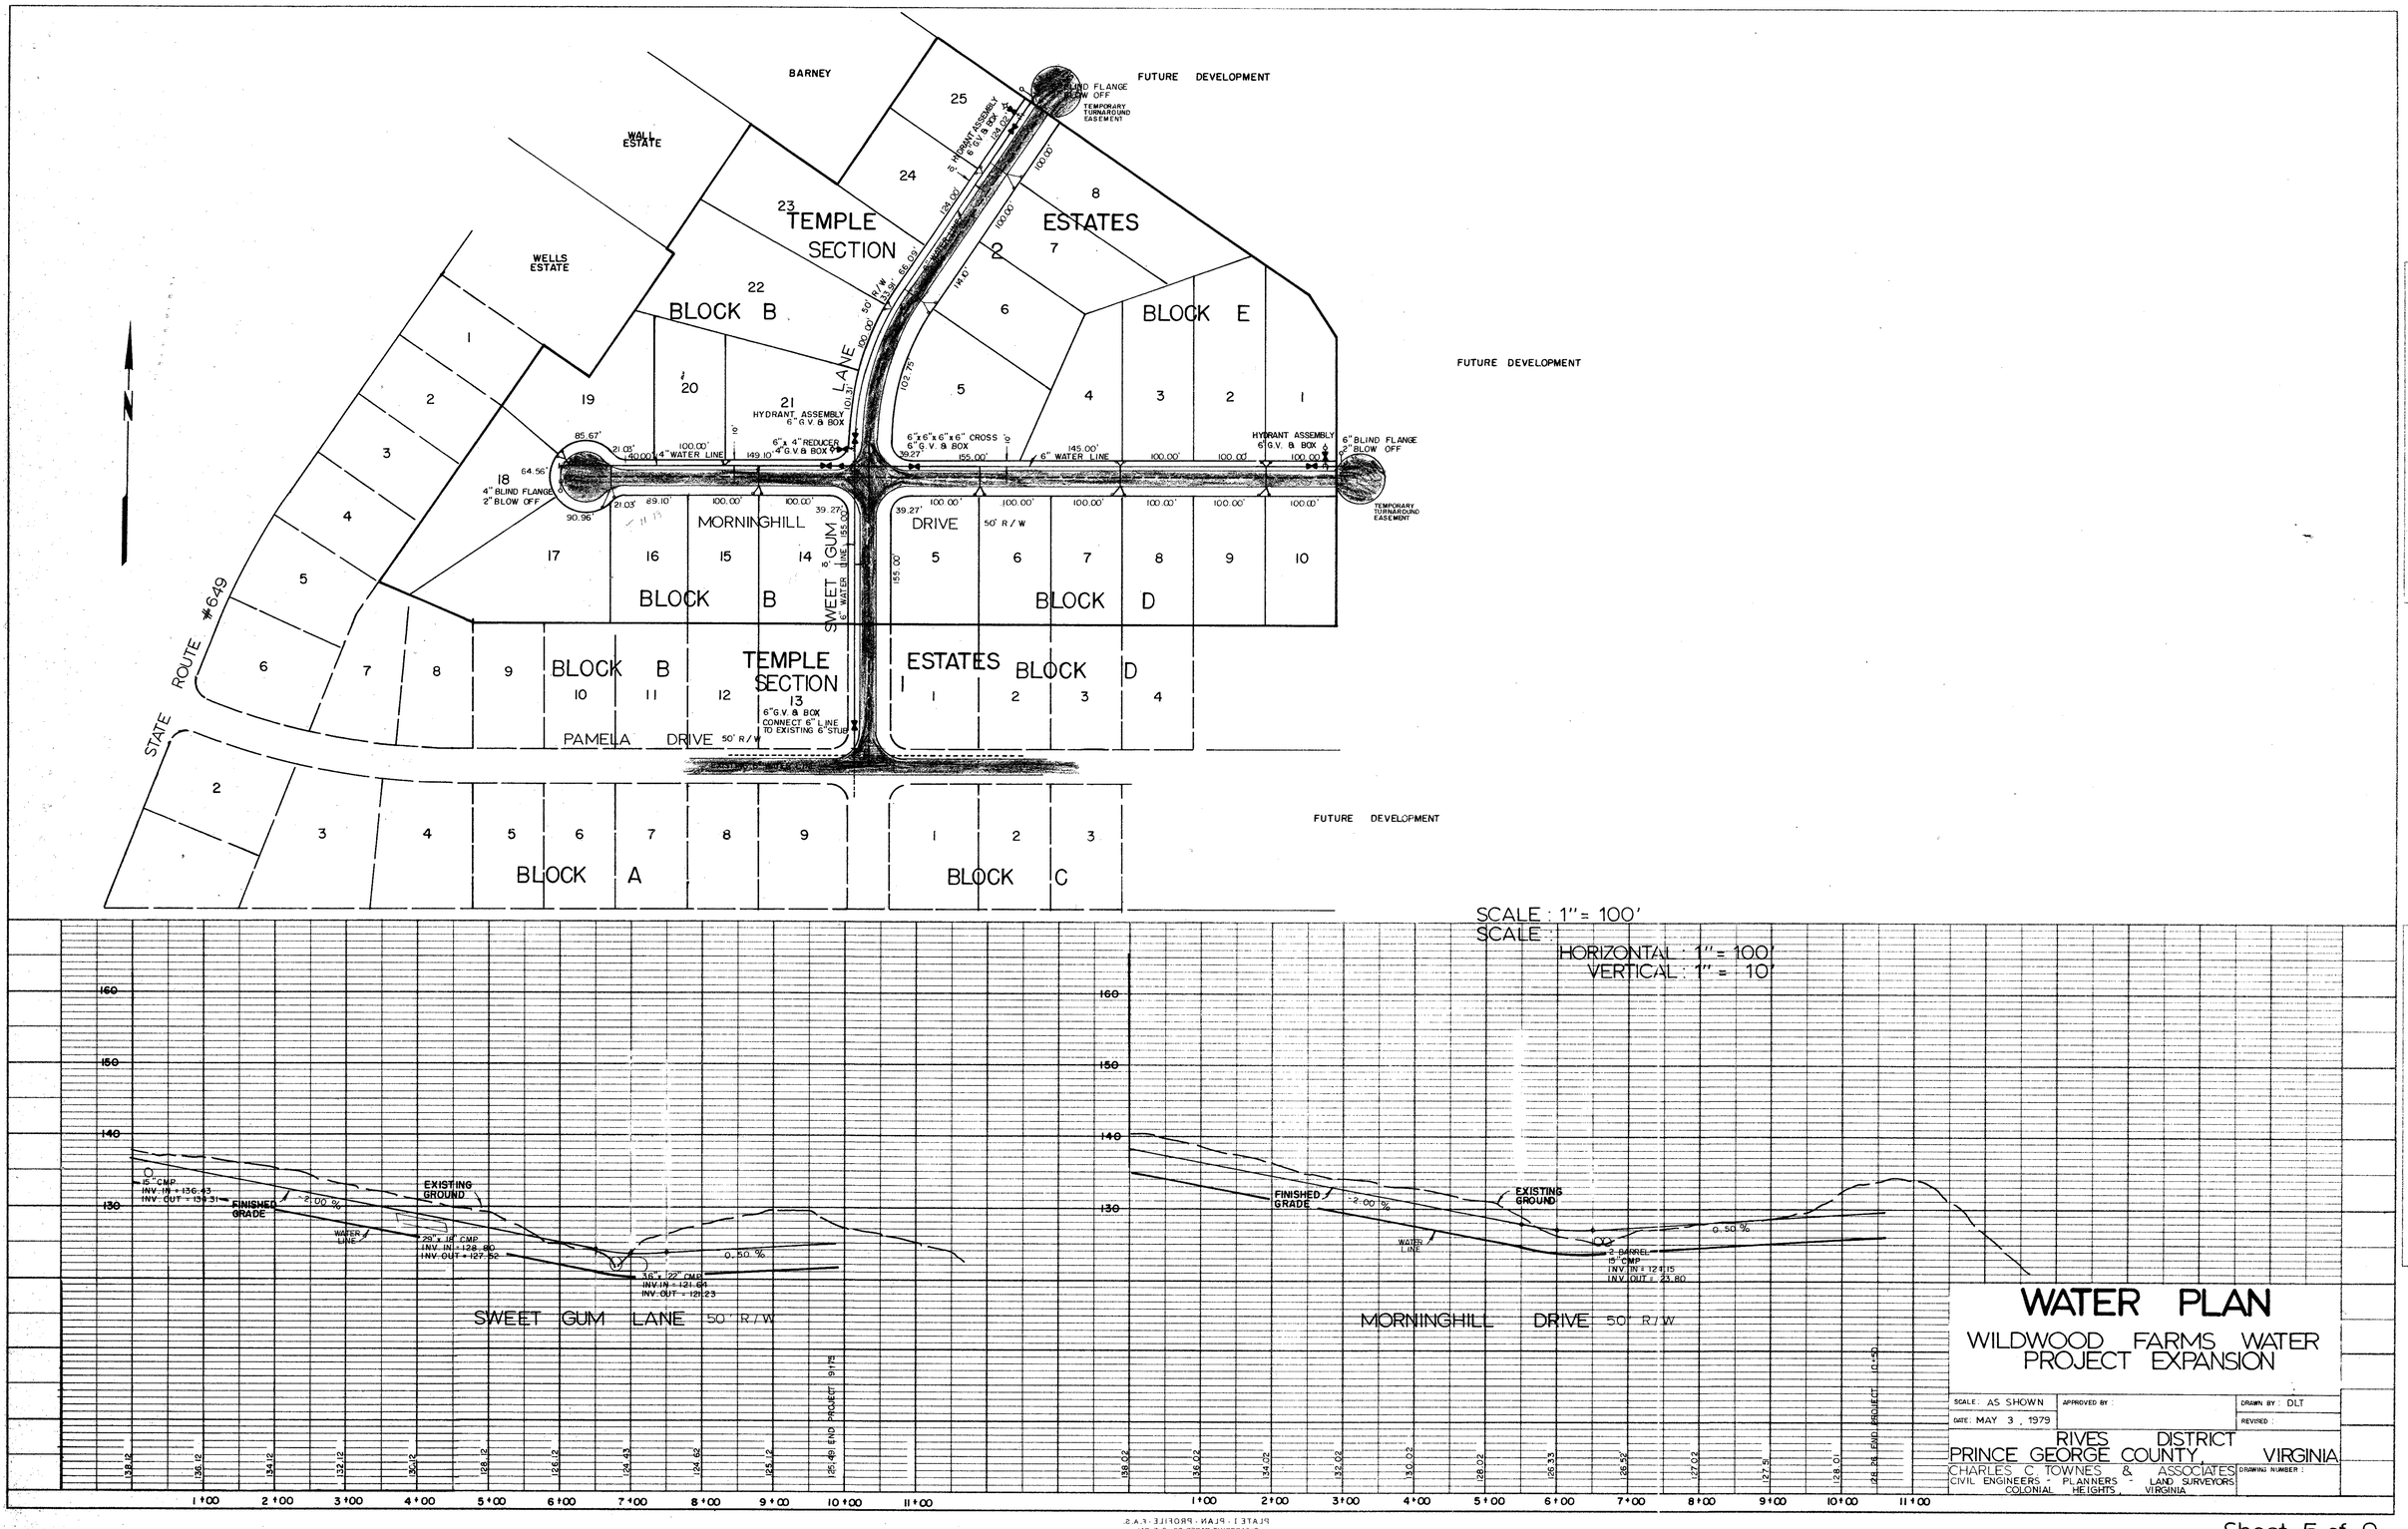

WATER PLAN

WILDWOOD FARMS WATER PROJECT EXPANSION

SCALE : AS SHOWN	APPROVED BY :	DRAWN BY : DLT
DATE : MAY 3 , 1979		REVISED :

RIVES DISTRICT
PRINCE GEORGE COUNTY VIRGINIA

CHARLES C TOWNES & ASSOCIATES
CIVIL ENGINEERS - PLANNERS - LAND SURVEYORS
COLONIAL HEIGHTS , VIRGINIA

DRAWING NUMBER :

Sheet 5 of 9